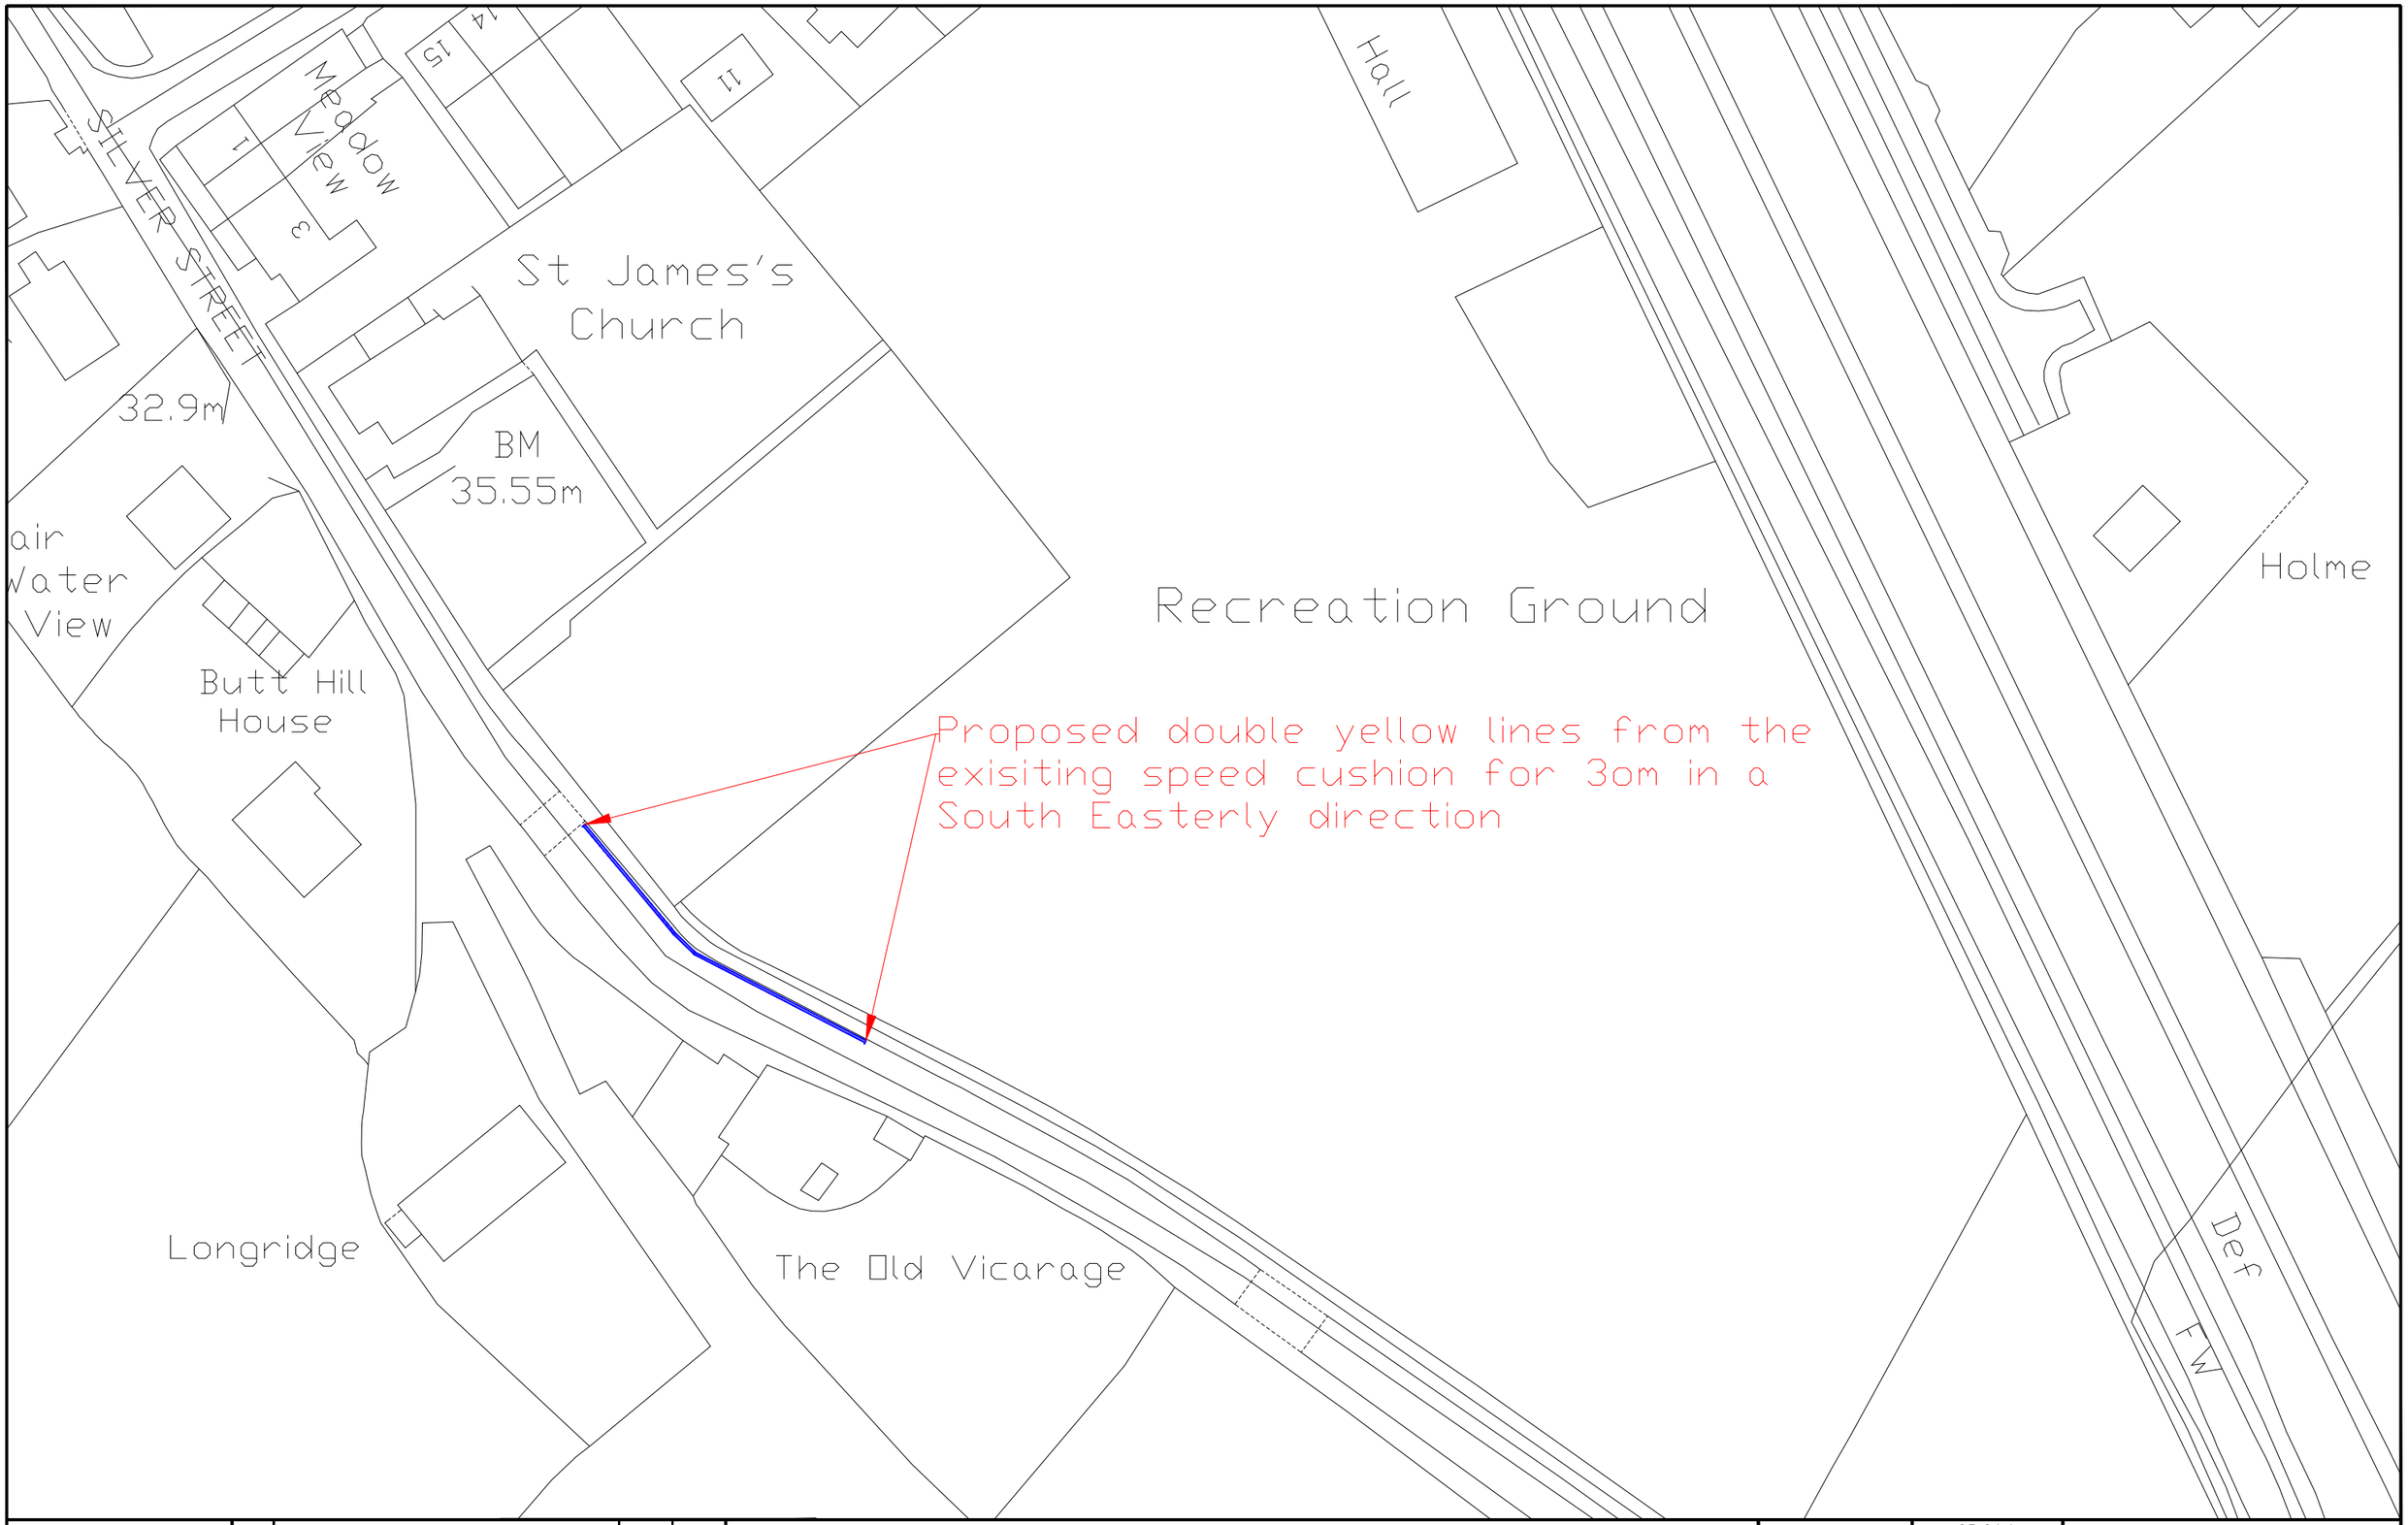

REV.	REVISION DETAILS	BY / CHECKED	DATE / APPROVED

PROJECT :– Silver Street, Fairburn
Proposed double yellow lines

DRG. TITLE :–

SHEET 1 OF 1

This drawing is based upon Ordnance Survey map information with the permission of the controller, H.M. Stationary Office.
© Crown Copyright. North Yorkshire Council. 100017946 (2016).

DRAWN: Stacey	ORIGINAL DRAWING SIZE 297 x 421 (A3)	SCALE:– NTS
CHECKED		DATE:– 2024
APPROVED/AUTHORISED	CONTRACT DRAWING No	DRAWING No :– /
	Computer Filename :	