(C) Crown Copyright and Database Rights 2023 Ordnance Survey 100017946

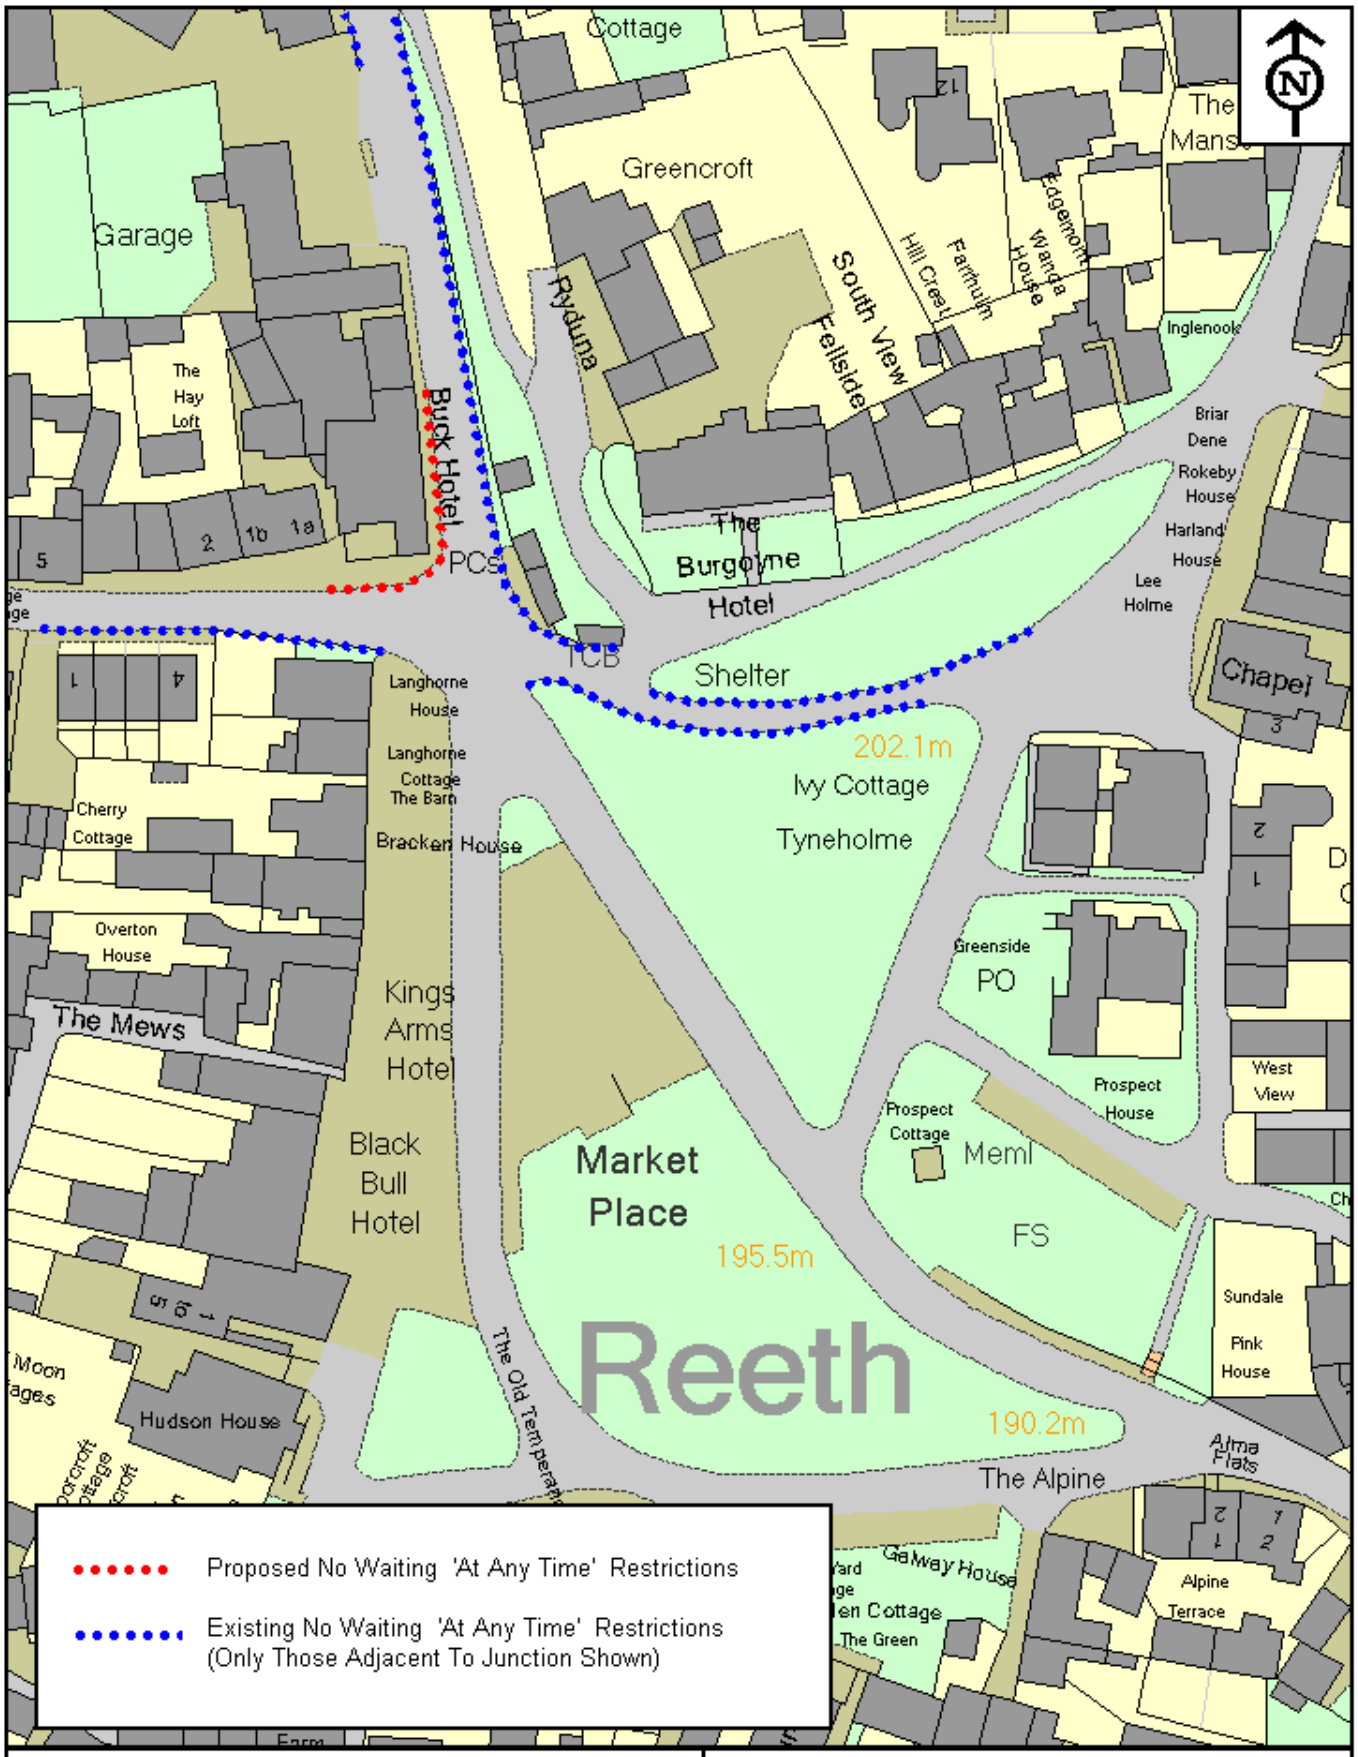

NORTH YORKSHIRE COUNCIL

Environment Department
Corporate Director: Karl Battersby
Assistant Director: Barrie Mason
Highways & Transportation, Parking Services, Street Scene, Parks & Grounds

Project: Proposed Waiting Restrictions

Drawing Title: B6270 Silver Street / Arkengarthdale Road - Reeth

Area 1 Richmond	Drawn By:-	Date:-	Scale	Drawing No.: A1.835 (a)