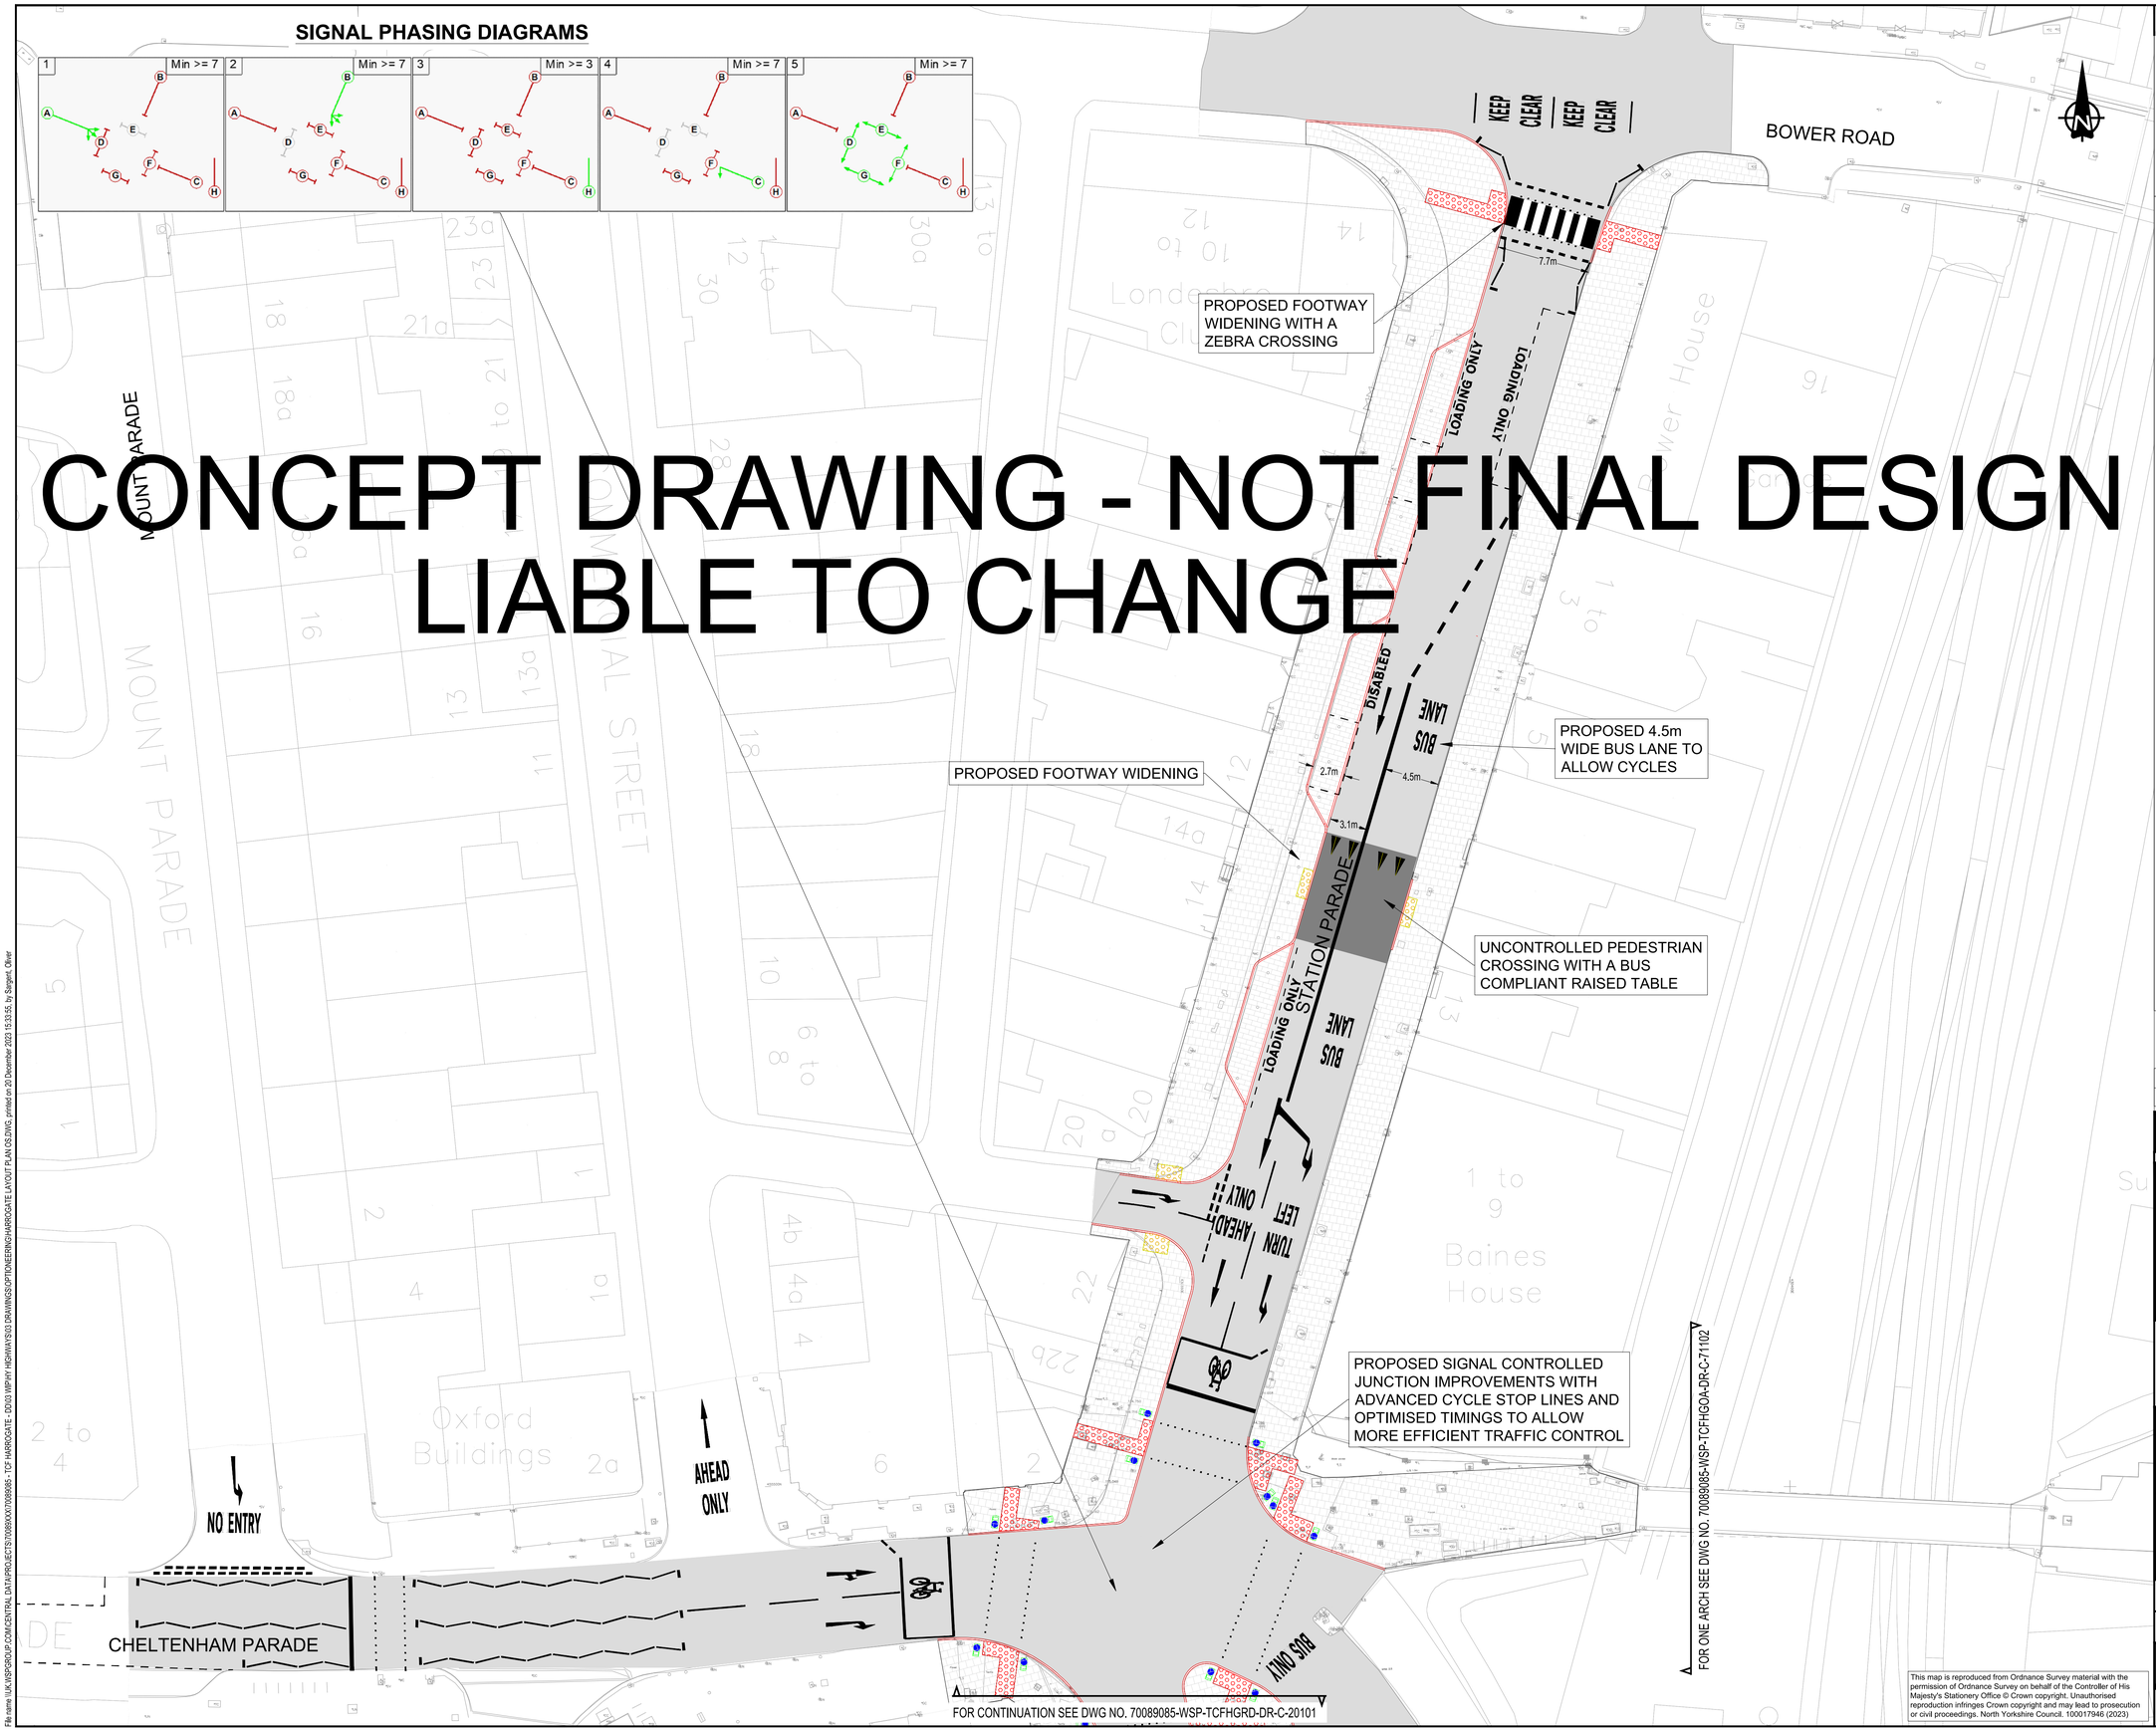

This map is reproduced from Ordnance Survey material with the permission of Ordnance Survey on behalf of the Controller of His Majesty's Stationery Office © Crown copyright. Unauthorised reproduction infringes Crown copyright and may lead to prosecution or civil proceedings. North Yorkshire Council. 100017946 (2023)

NOTES DO NOT SCALE

1. THIS DRAWING SHOULD BE READ IN CONJUNCTION WITH ALL RELEVANT DOCUMENTATION, DRAWINGS AND STANDARD DETAILS
2. DIMENSIONS SHALL NOT BE SCALED FROM THIS DRAWING. ALL DIMENSIONS ARE SHOWN IN METERS.
3. ALL SIGNAL CONTROLLED JUNCTIONS WITHIN THE SCHEME EXTENTS TO BE UPGRADED TO ACCOMMODATE A NEW MOVA SYSTEM.

KEY

- OS / TOPOGRAPHICAL SURVEY INFORMATION
- PROPOSED NEW KERB LINE
- PROPOSED CYCLE TRACK BUFFER
- PLANE OFF AND RESURFACE ASPHALT CARRIAGEWAY
- RAISED PEDESTRIAN CROSSING
- PAVING SETTS
- VEHICULAR ACCESS AREAS
- DECORATIVE PAVING SETTS
- PAVING SLABS
- RED BLISTER TACTILE PAVING
- BUFF BLISTER TACTILE PAVING
- INDICATIVE SIGNAL POLE LOCATION
- PROPOSED TREE PIT
- PERMANENT HVM BOLLARDS AT 1.2m CENTRES
- REMOVABLE HVM BOLLARDS AT 1.2m CENTRES
- PROPOSED CYCLE STANDS
- PROPOSED BENCH
- PROPOSED RAIN GARDEN
- EXISTING TREE TO BE RETAINED

0 2.5 5 7.5 10 12.5m
SCALE 1 : 250

REV	DATE	BY	DESCRIPTION	CHK	APP
P01	20/12/2023	EBI	FIRST ISSUE	PF-W	SM

DRAWING STATUS: S0 - WORK IN PROGRESS

wsp

Dale House, Mount View, Standard Way Business Park, Northallerton, DL6 2YD, UK
T+ 44 (0) TBC
wsp.com

CLIENT: NORTH YORKSHIRE COUNCIL

SITE/PROJECT: HARROGATE TCF REVISED PROPOSAL

TITLE: GENERAL ARRANGEMENT STATION PARADE NORTH

SCALE @ A1:	CHECKED:		APPROVED:
1:250	PF-W		DM
PROJECT NO: 70089085	DESIGNED: EBI	DRAWN: EBI	DATE: 20/12/23

DRAWING No: 70089085-WSP-TCFHGRD-DR-C-10101 REV: P01

© WSP UK Ltd

File name: UK.WSPGROUP.COM\CENTRAL DATA\PROJECTS\70089XXX\70089085 - TCF HARROGATE - D2\03 WIP\HY HIGHWAYS\03 DRAWINGS\OPTIONEERING\HARROGATE LAYOUT PLAN OS.DWG, printed on 20 December 2023 15:33:55, by Sargent, Oliver