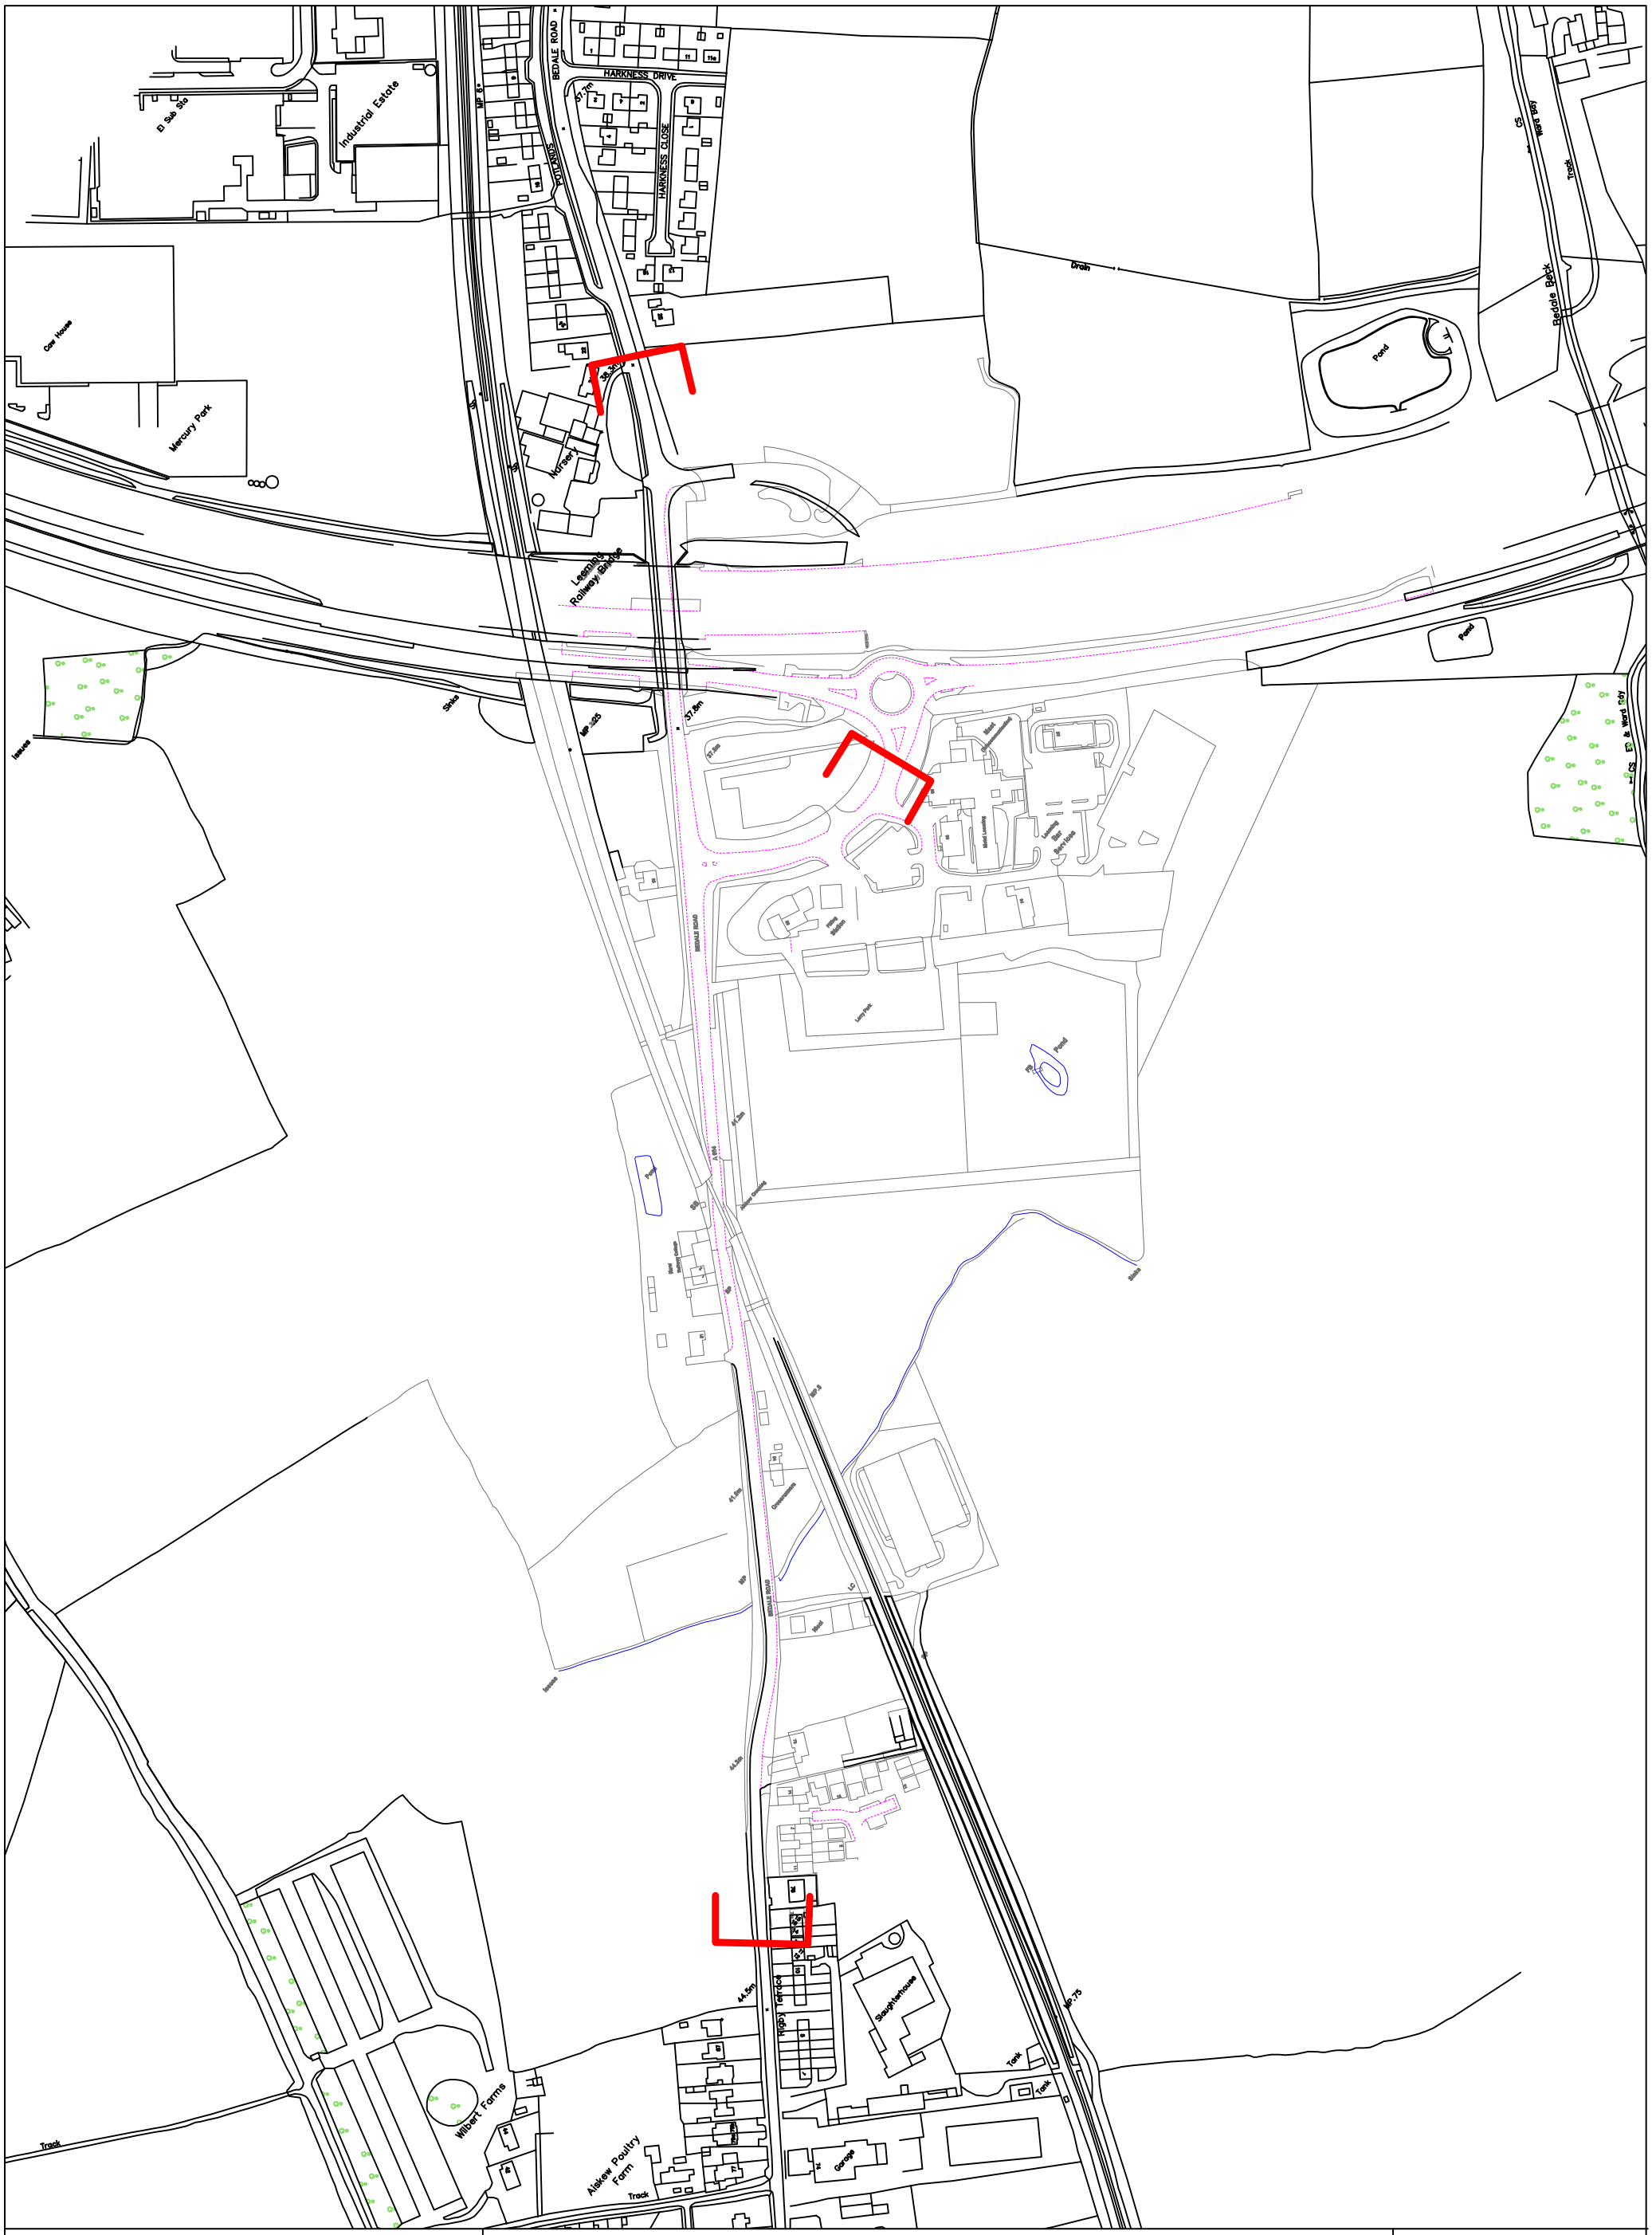

North Yorkshire County Council
Business & Environmental Services
Corporate Director: David Bowe

PROJECT:

DRAWING TITLE: Bedale Road (C426) Aiskew 40mph

HNY AREA: 2
DATE: 09/03/2023
SCALE: N.T.S.
DRAWING NO.: 001

© Crown Copyright. North Yorkshire County Council. 100017946 (2016).

ORIGINAL DRAWING SIZE A3