PROPOSED DOUBLE YELLOW LINE FOR 17M

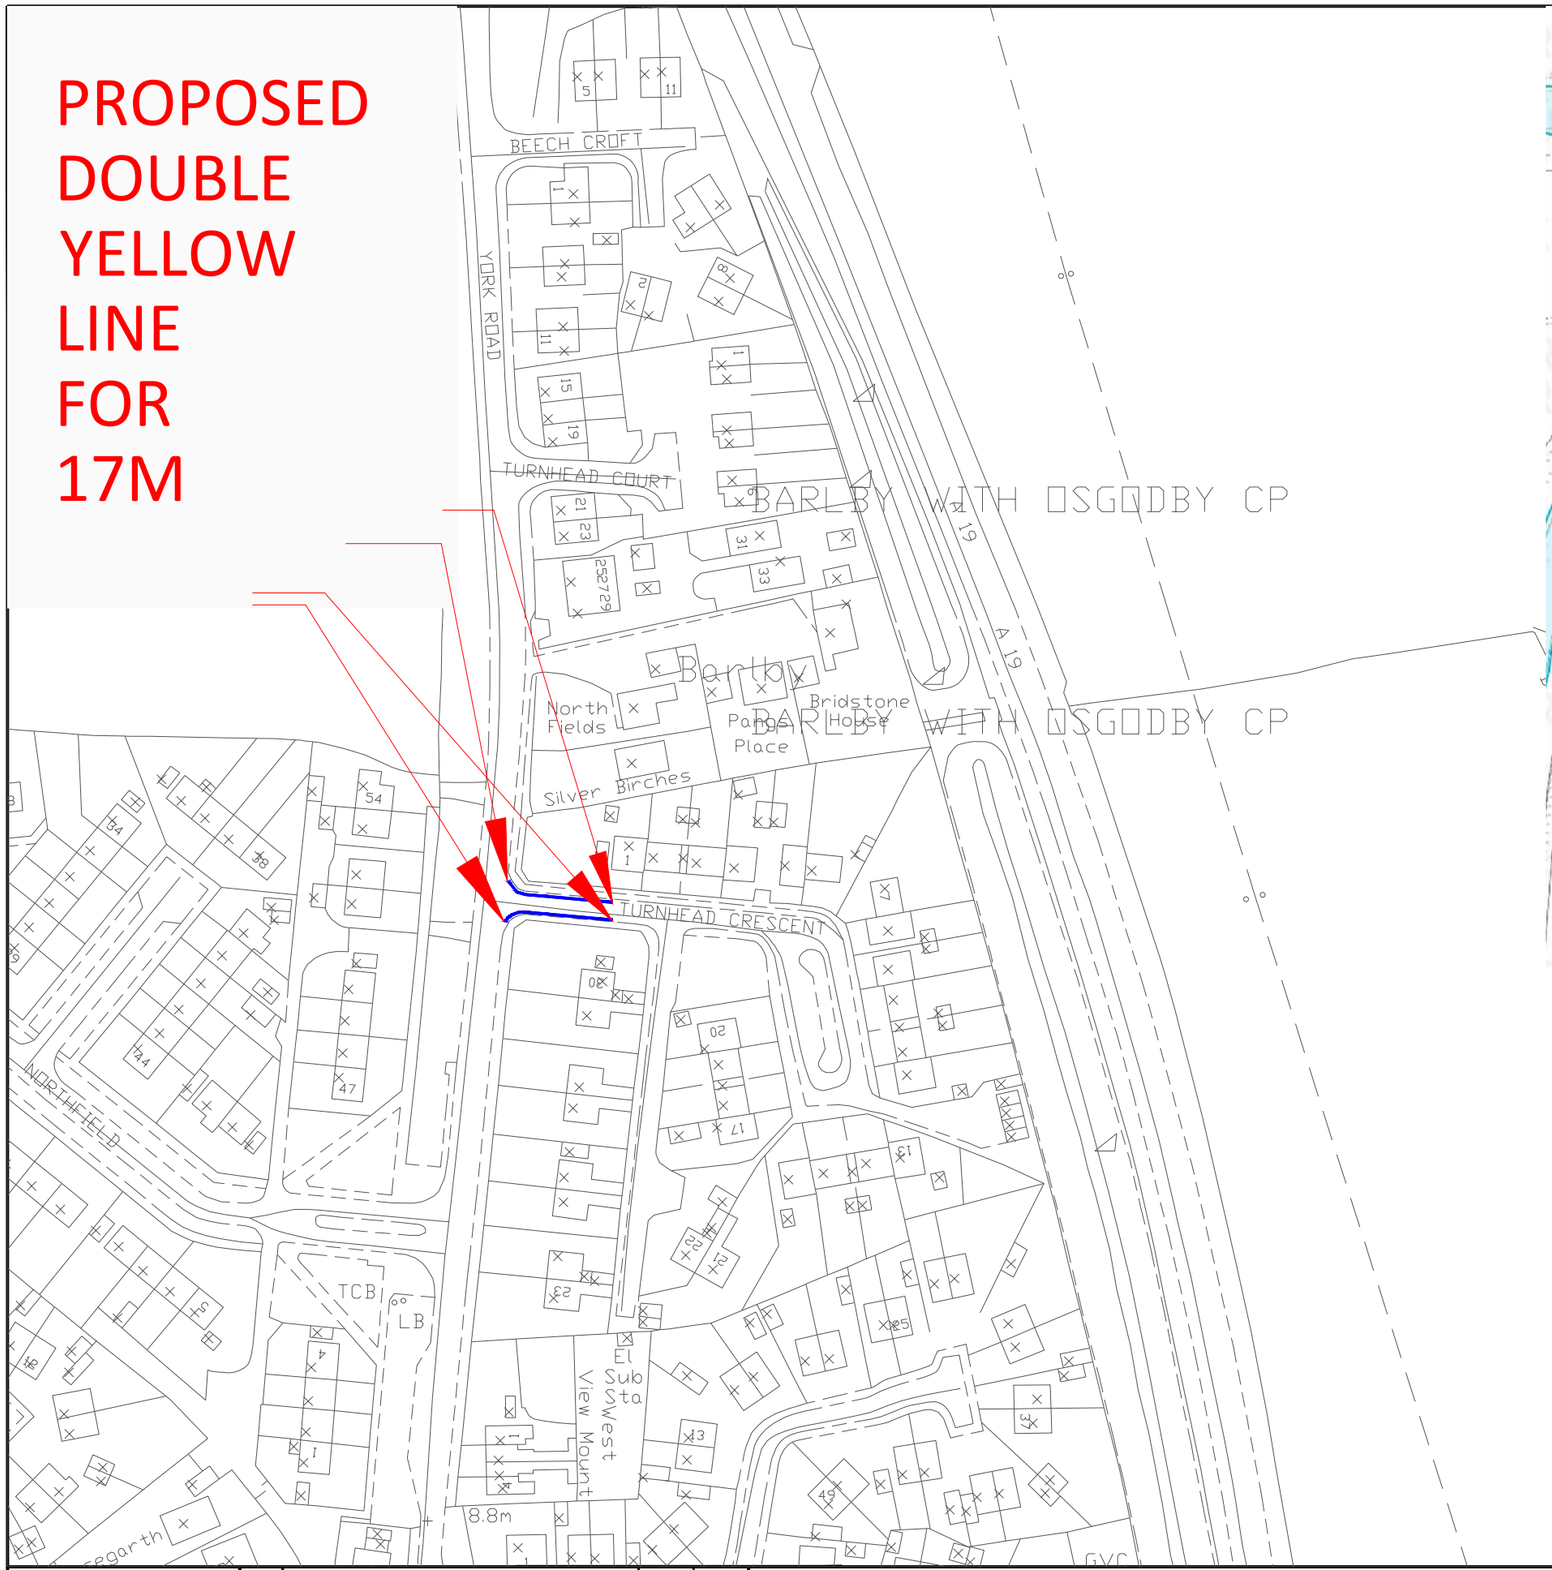

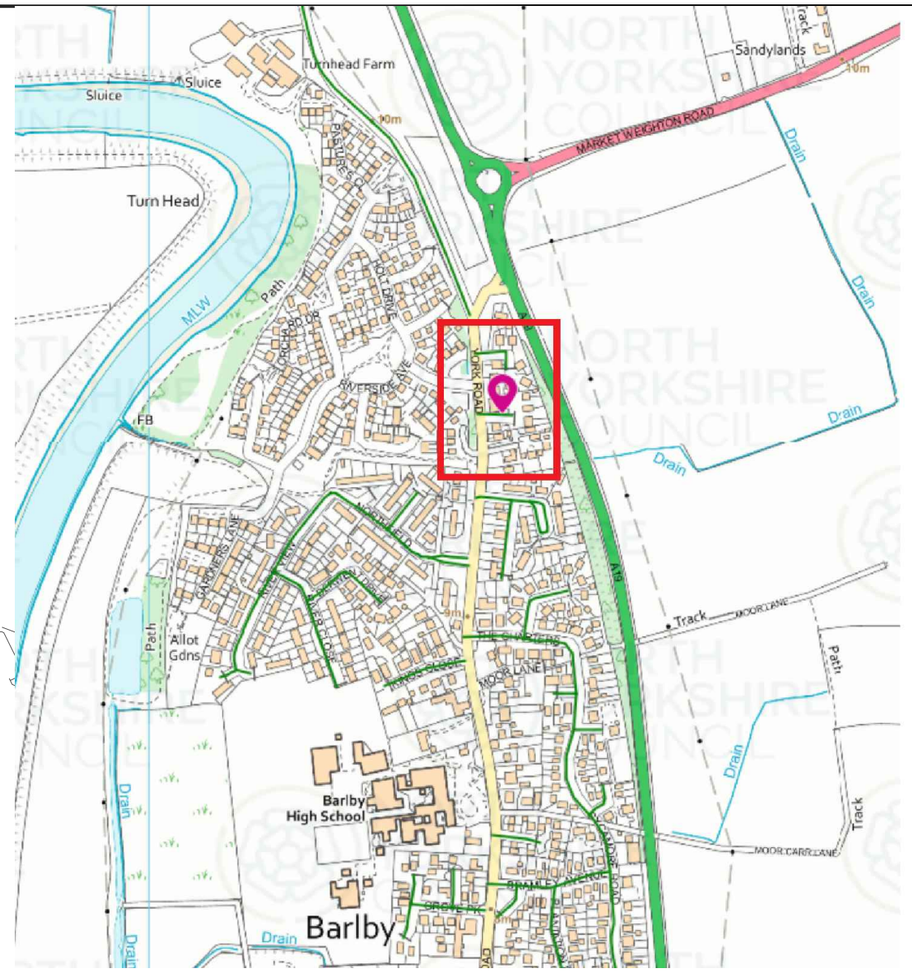

© Crown Copywright and Database Rights (2023) Ordnance Survey 100017946

REV.	REVISION DETAILS	BY CHECKED	DATE APPROVED

PROJECT :– Turnhead Crescent

DRG. TITLE :– Doble Yellow Line TRO

DRAWN Kunal Swami	ORIGINAL DRAWING SIZE 297 x 421 (A3)	SCALE:– NTS	
CHECKED		DATE:– 2023	
APPROVED/AUTHORISED	CONTRACT DRAWING No	DRAWING No :– /	
	Computer Filename :		