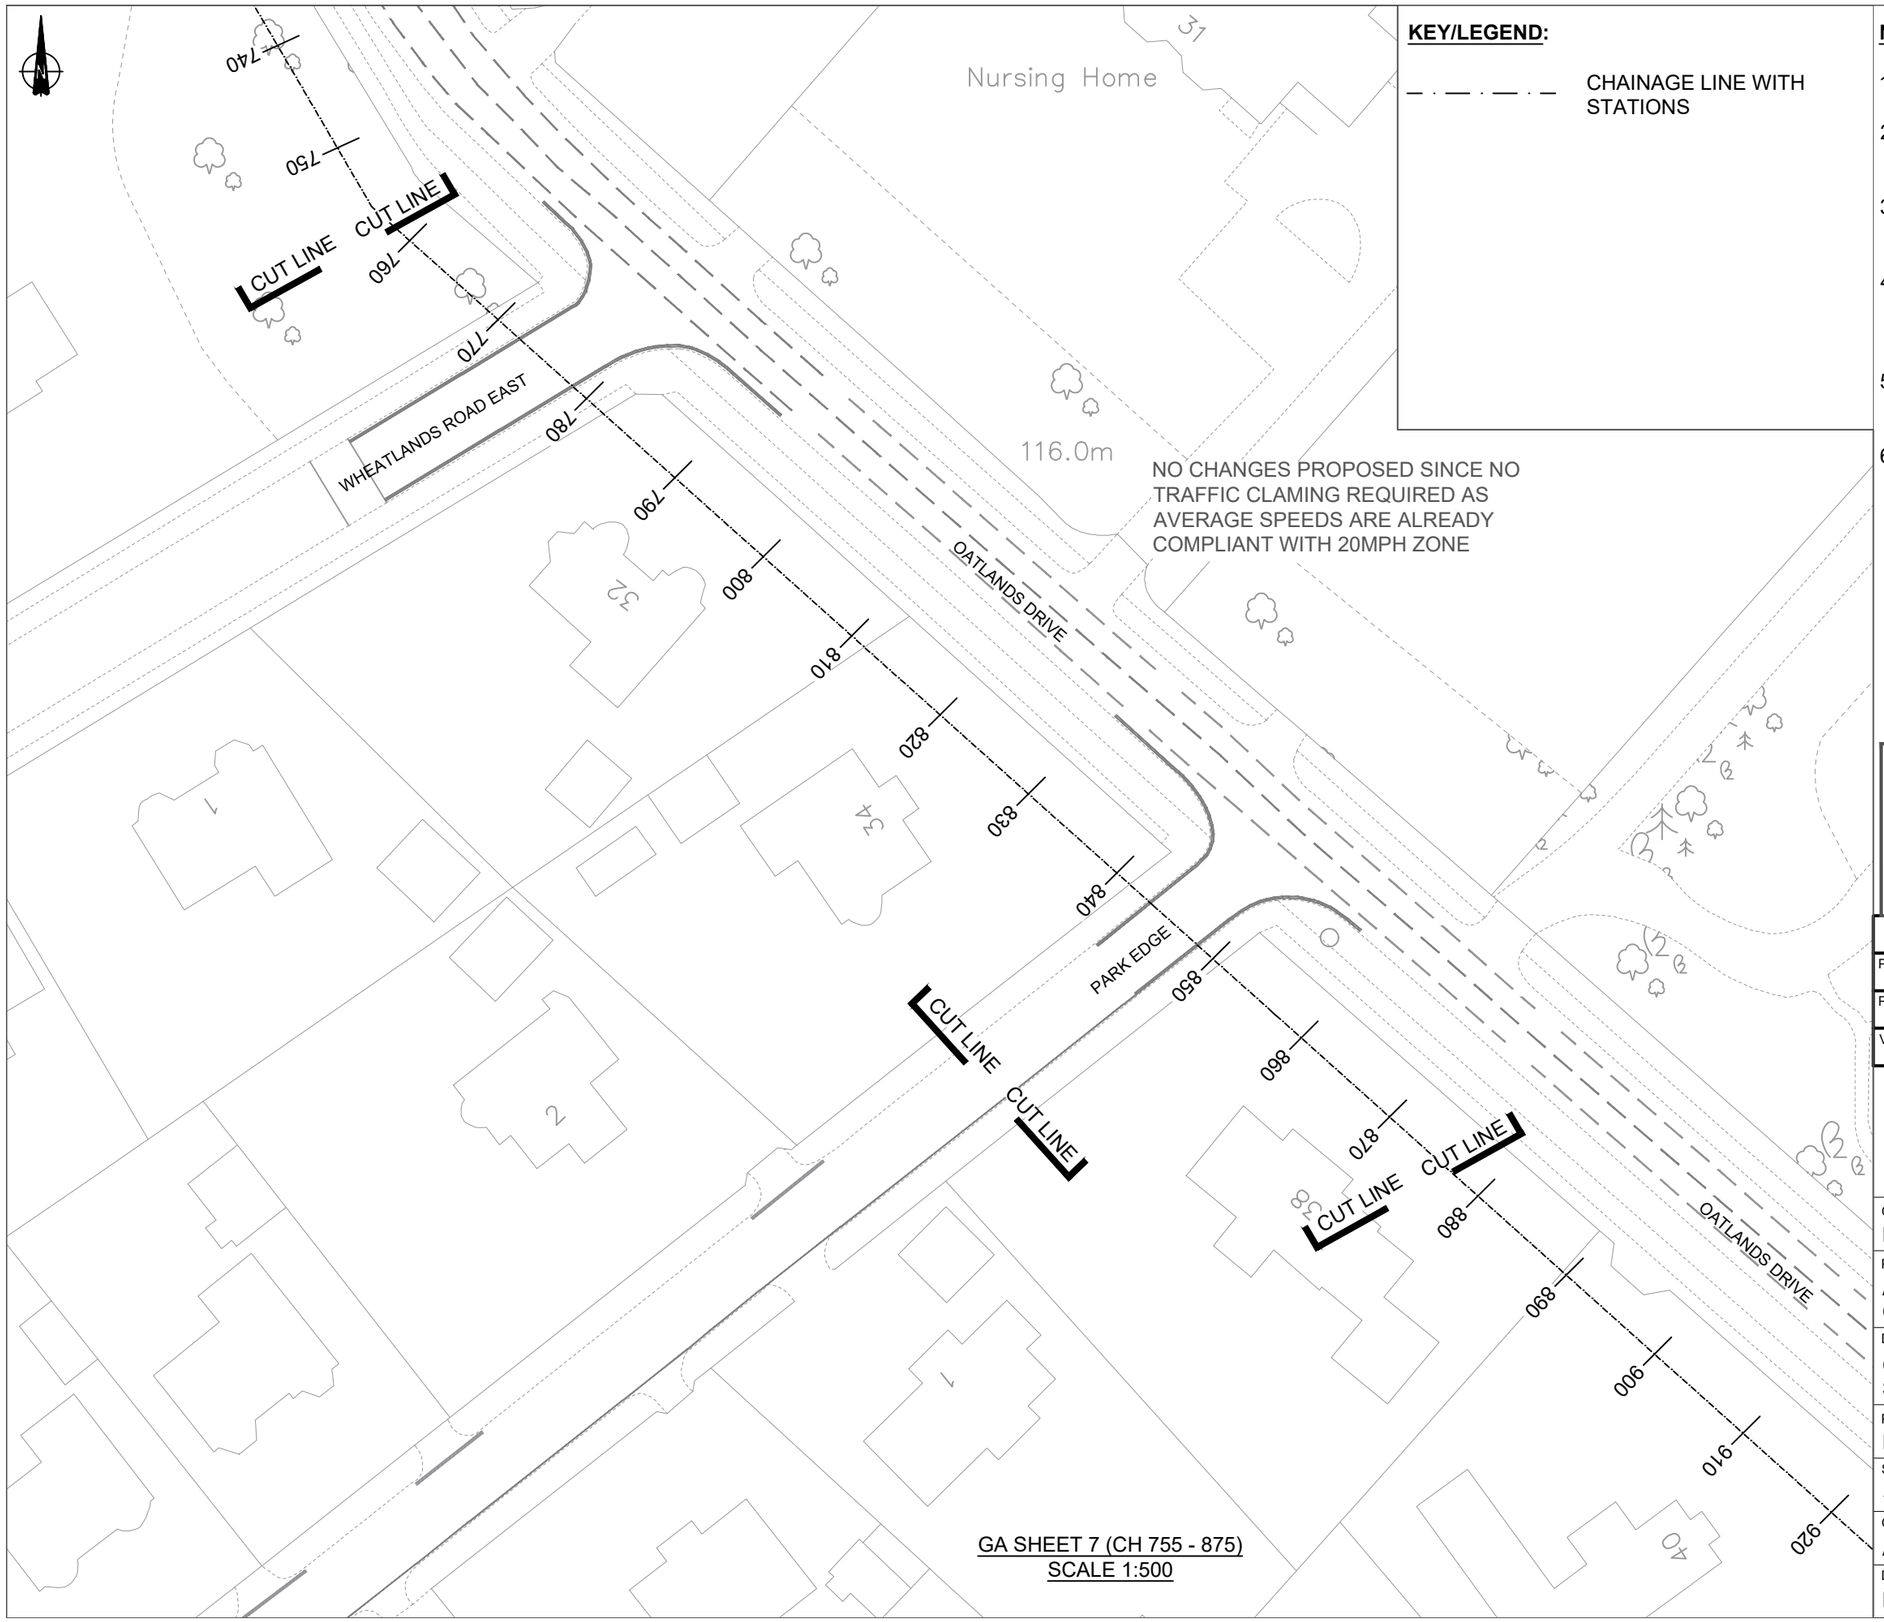

GA SHEET 7 (CH 755 - 875)
SCALE 1:500

KEY/LEGEND:

CHAINAGE LINE WITH STATIONS

NOTES:

1. DO NOT SCALE FROM THIS DRAWING.
2. ALL DETAILS ARE INDICATIVE AND SUBJECT TO DETAILED DESIGN.
3. ALL DIMENSIONS ARE IN METRES, UNLESS NOTED OTHERWISE.
4. THIS DRAWING IS BASED ON ORDNANCE SURVEY TILES THEREFORE THERE MAY BE INACCURACIES IN THE LAYOUT.
5. EXISTING ROAD MARKINGS SHOWN IN GREY FOR CLARITY
6. THIS DRAWING IS TO BE READ IN CONJUNCTION WITH DRAWINGS:
   NY2419-APP-SD-OD-DR-CH-XX-001000 TO 1009
   NY2419-APP-SD-OD-DR-D-XX-000010 20MPH ZONE PLAN

0 5 10 15 20 25m
SCALE 1 : 500

THIS MAP IS REPRODUCED FROM ORDNANCE SURVEY MATERIAL WITH THE PERMISSION OF ORDNANCE SURVEY ON BEHALF OF THE CONTROLLER OF HER MAJESTY'S STATIONERY OFFICE © CROWN COPYRIGHT. UNAUTHORISED REPRODUCTION INFRINGES CROWN COPYRIGHT AND MAY LEAD TO PROSECUTION OR CIVIL PROCEEDINGS. NORTH YORKSHIRE COUNCIL. 100017946.

Ver.	Details	Author & Date	Checked & Date	Approv'd & Date
P02	CONSULTATION	AL 02/08/24		
P01	FOR INFORMATION	DB 15/03/24	****	****

align PROPERTY PARTNERS
White Rose House, Thurston Road, Northallerton, North Yorkshire, DL6 2NA Tel: 01609 797373

Client
NORTH YORKSHIRE COUNCIL

Project Name
AREA 6 IMPROVEMENT SCHEMES
OATLANDS DRIVE 20MPH ZONE

Drawing Title
GENERAL ARRANGEMENT
SHEET 7 OF 9

Purpose
FOR CONSULTATION

Scale	Drawn	Checked	Approved
1:500	HB	AL	-
Original Size	**Date**	**Date**	**Date**
A3	15/05/24	12/12/2024	-

Drawing Number
NY2419-APP-SD-OD-DR-CH-XX-001007

Version
P03