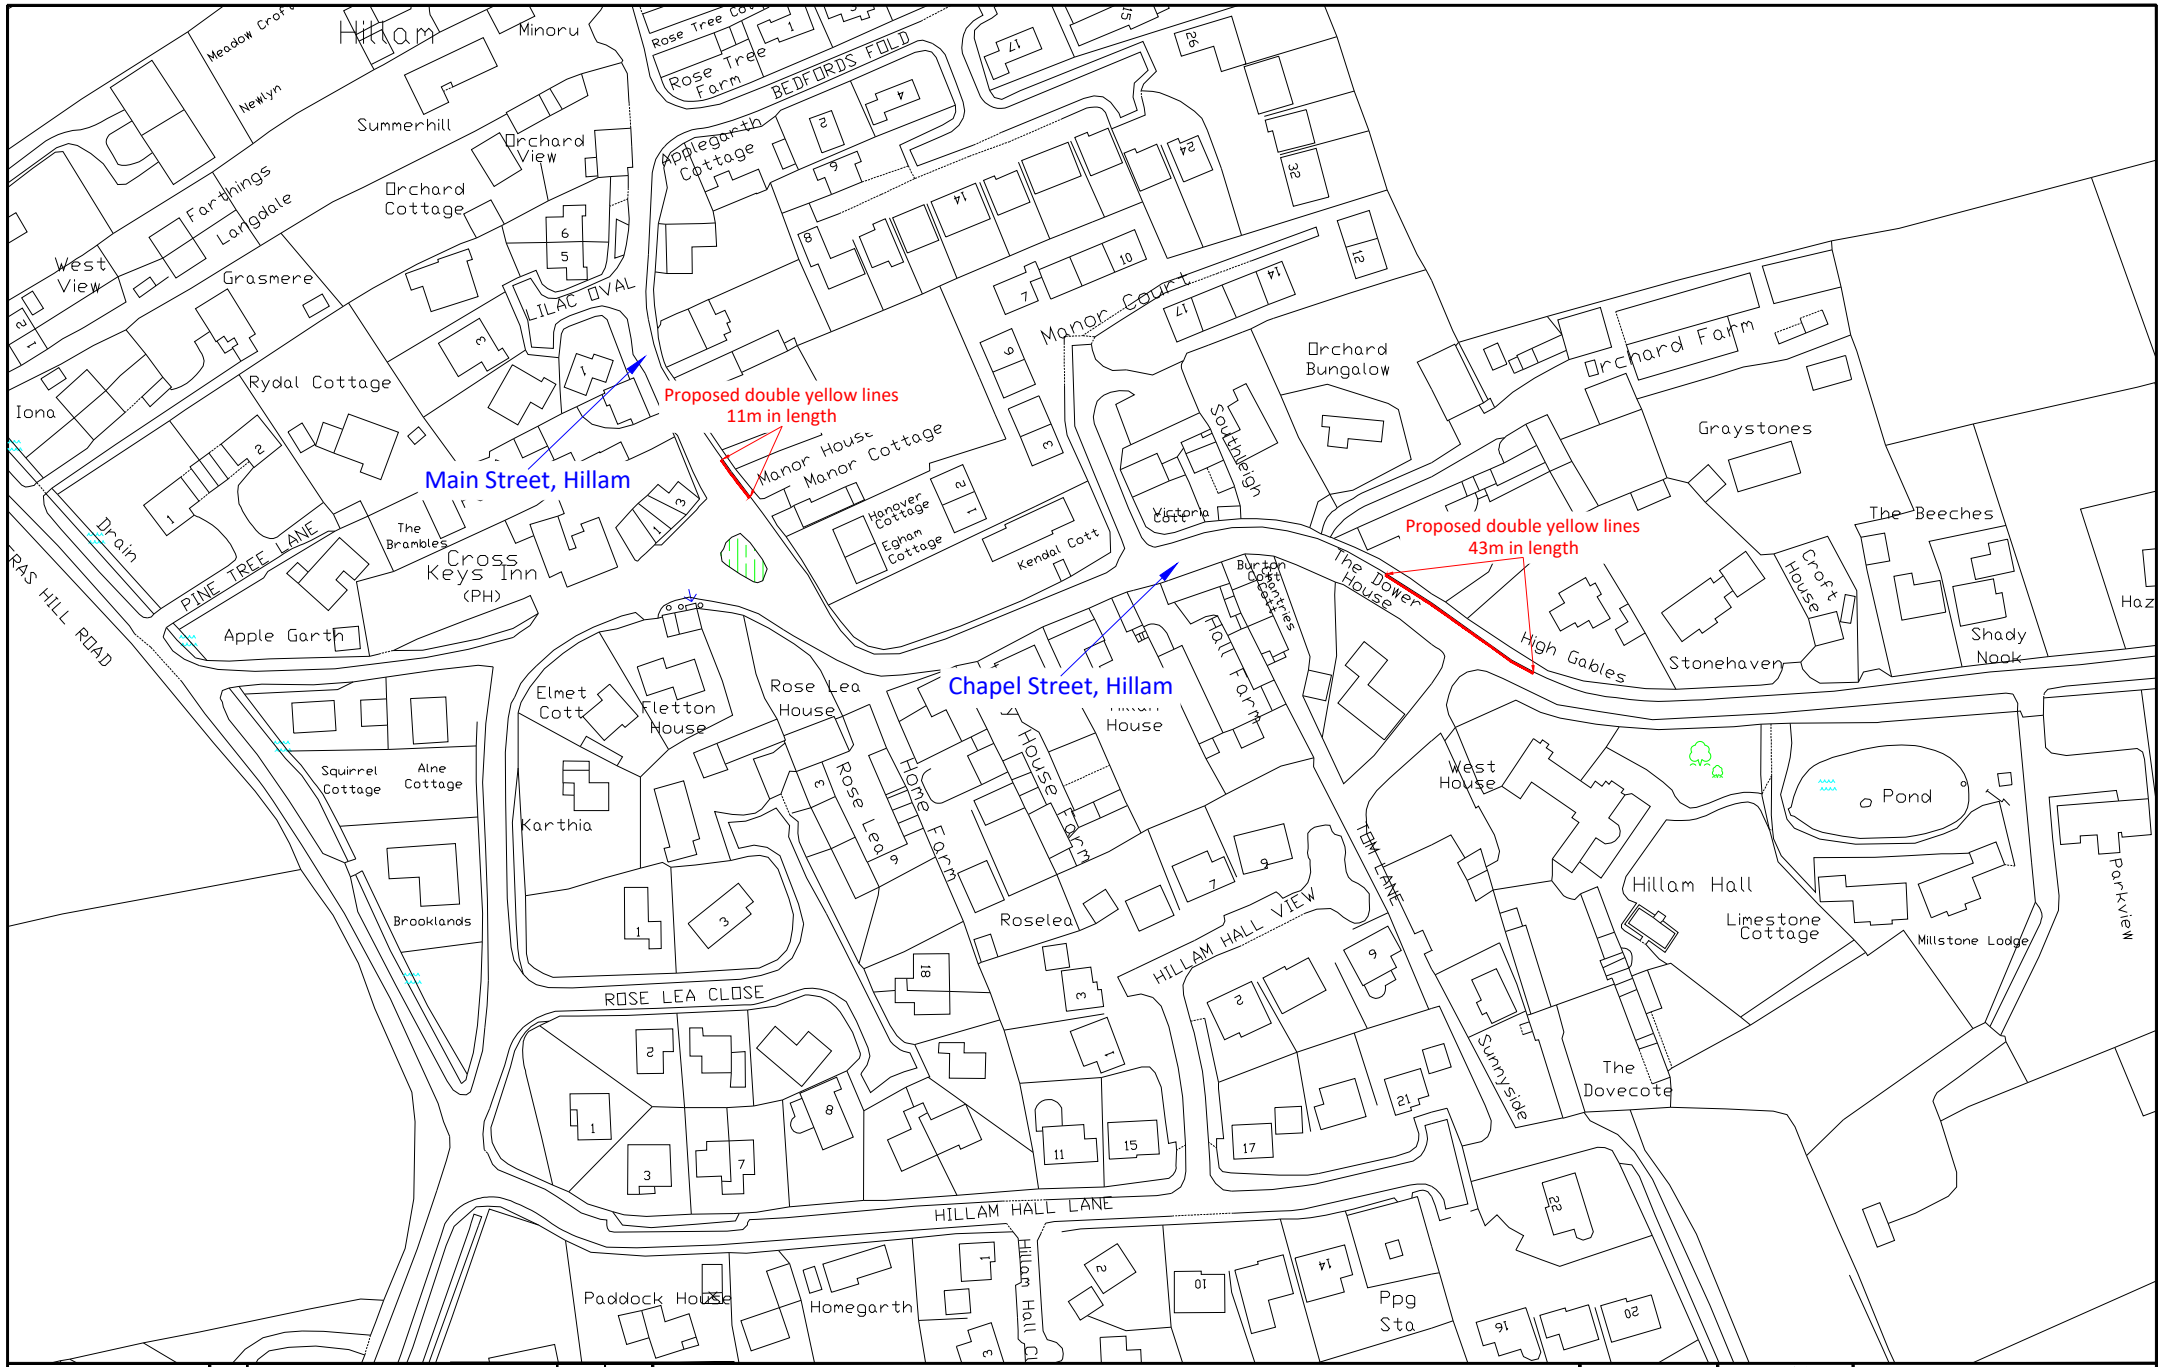

highways

REV.	REVISION DETAILS	BY / CHECKED	DATE / APPROVED

PROJECT :- Main Street and Chapel Street Hillam

DRG. TITLE :- DYL TRO Location Plan

This drawing is based upon Ordnance Survey map information with the permission of the controller, H.M. Stationary Office. © Crown Copyright. North Yorkshire Council. 100017946 (2016).

DRAWN: SGA

CHECKED:

APPROVED/AUTHORISED:

ORIGINAL DRAWING SIZE 297 x 421 (A3)

CONTRACT DRAWING No:

SCALE:- NTS

DATE:- 2025

DRAWING No :- DYL TRO / 1

Computer Filename :