



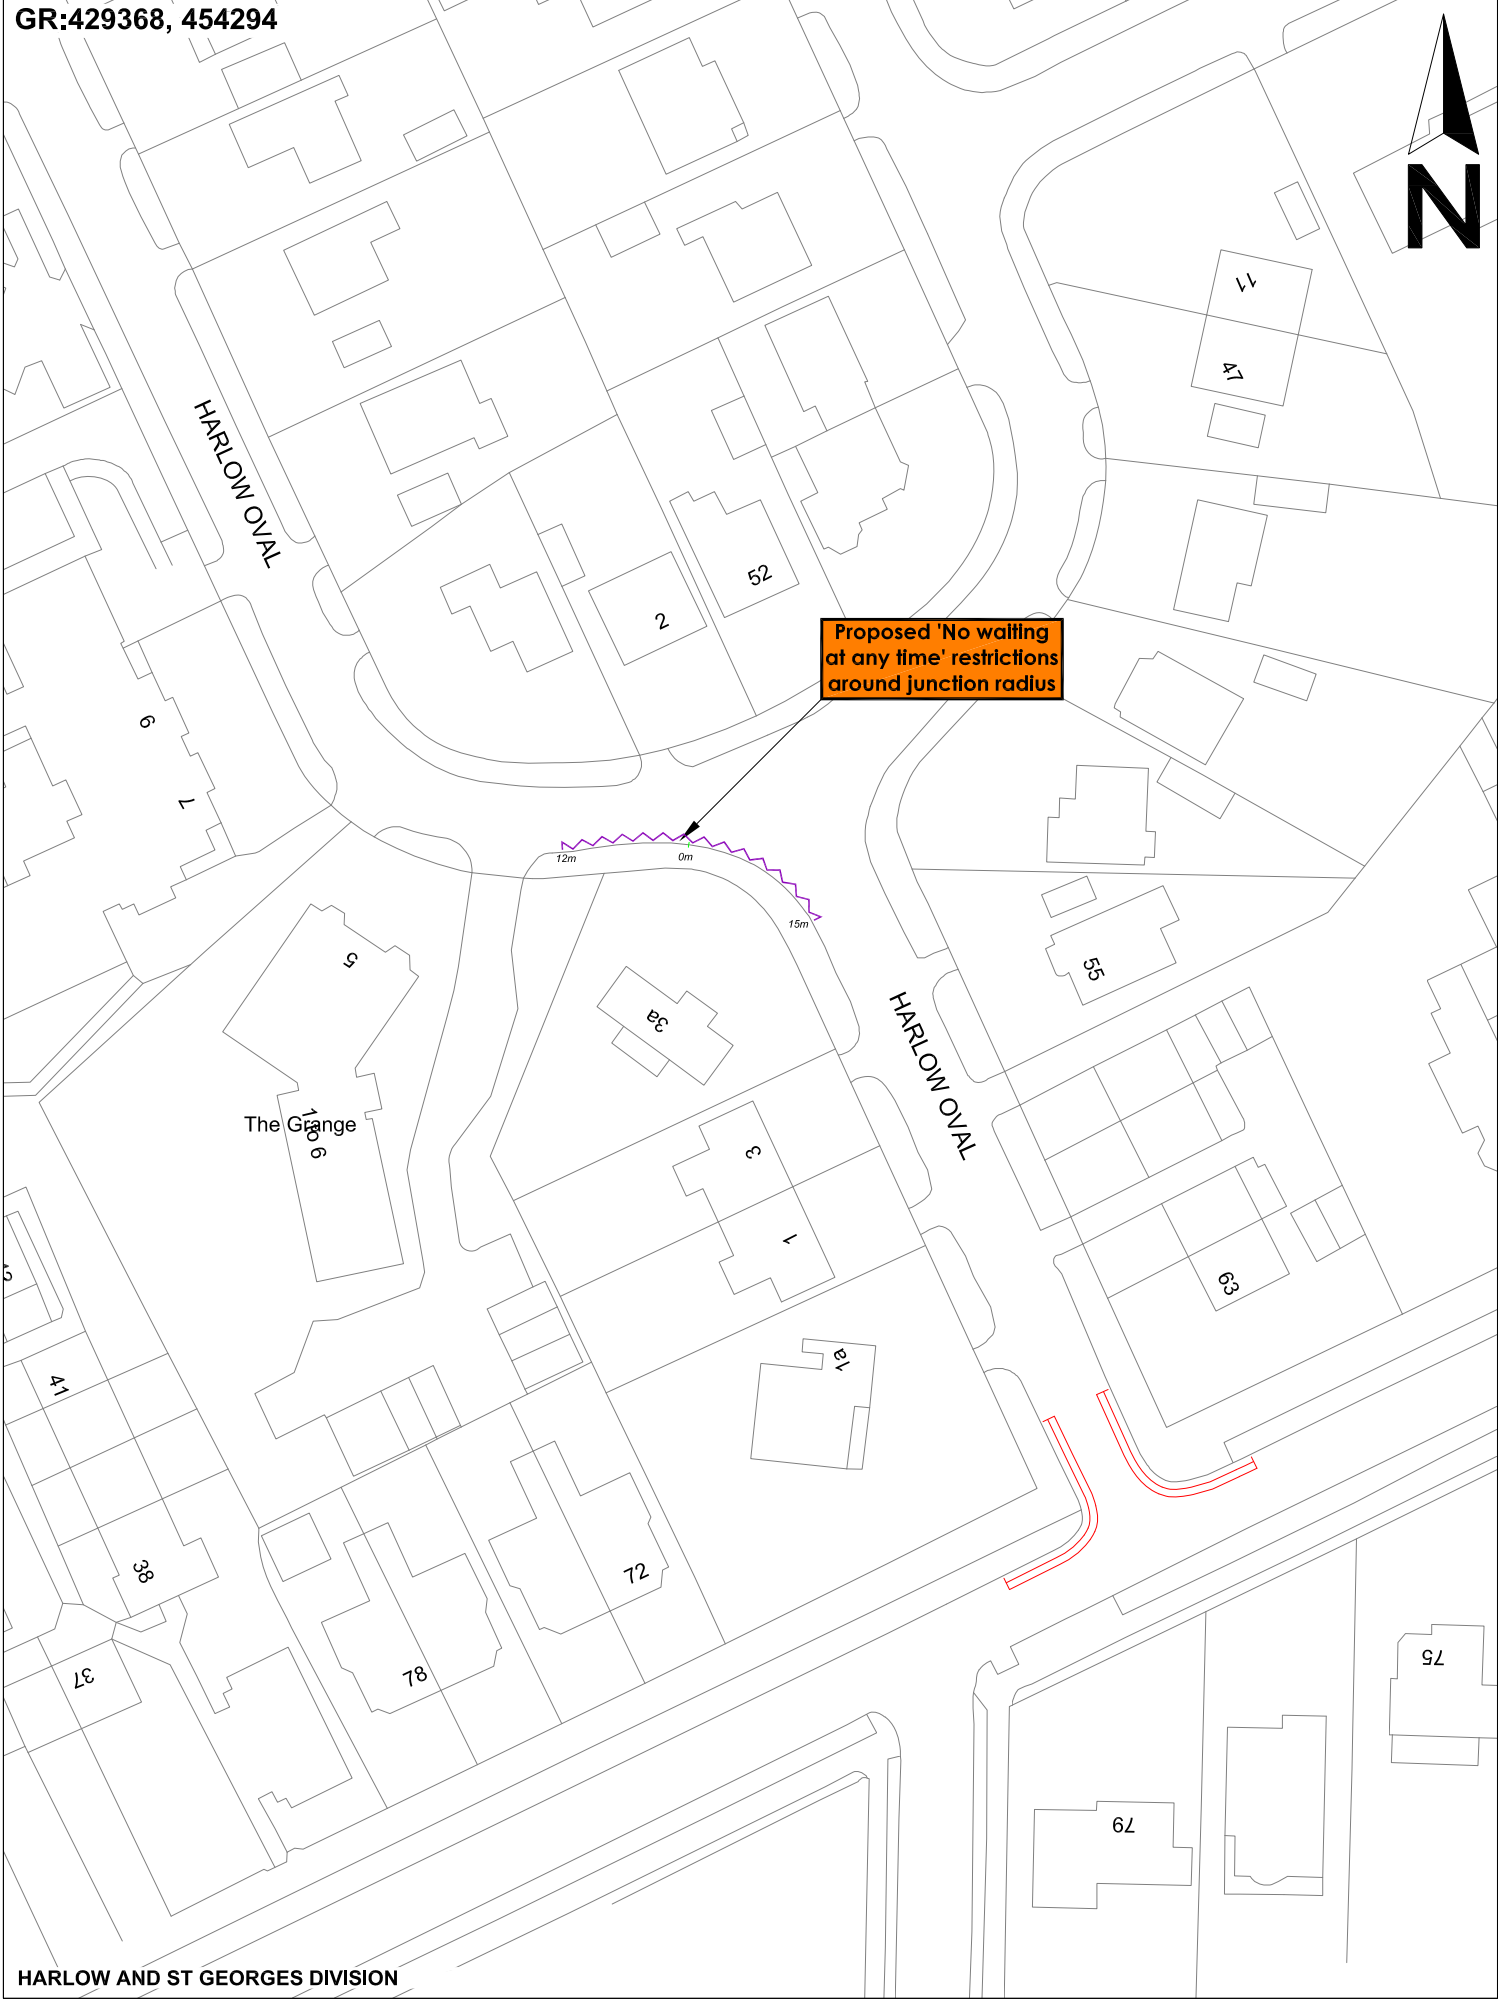

HARLOW AND ST GEORGES DIVISION

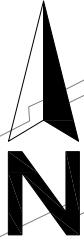

© Crown Copyright. North Yorkshire County Council. 100017946 (2026).

PROJECT:
**2026 TRAFFIC REGULATION ORDER REVIEW
AREA 6 HIGHWAYS - BOROUGHBRIDGE**

DRAWING TITLE:
**PROPOSED WAITING RESTRICTIONS
HARLOW OVAL, HARROGATE**

DRAWN BY:

PR

SCALE:

1:750

CHECKED BY:

PR

SHEET SIZE:

A4

APPROVED:

-

DATE:

JAN 2026

DRAWING NUMBER:

A6-TM-TRO2026-H003