


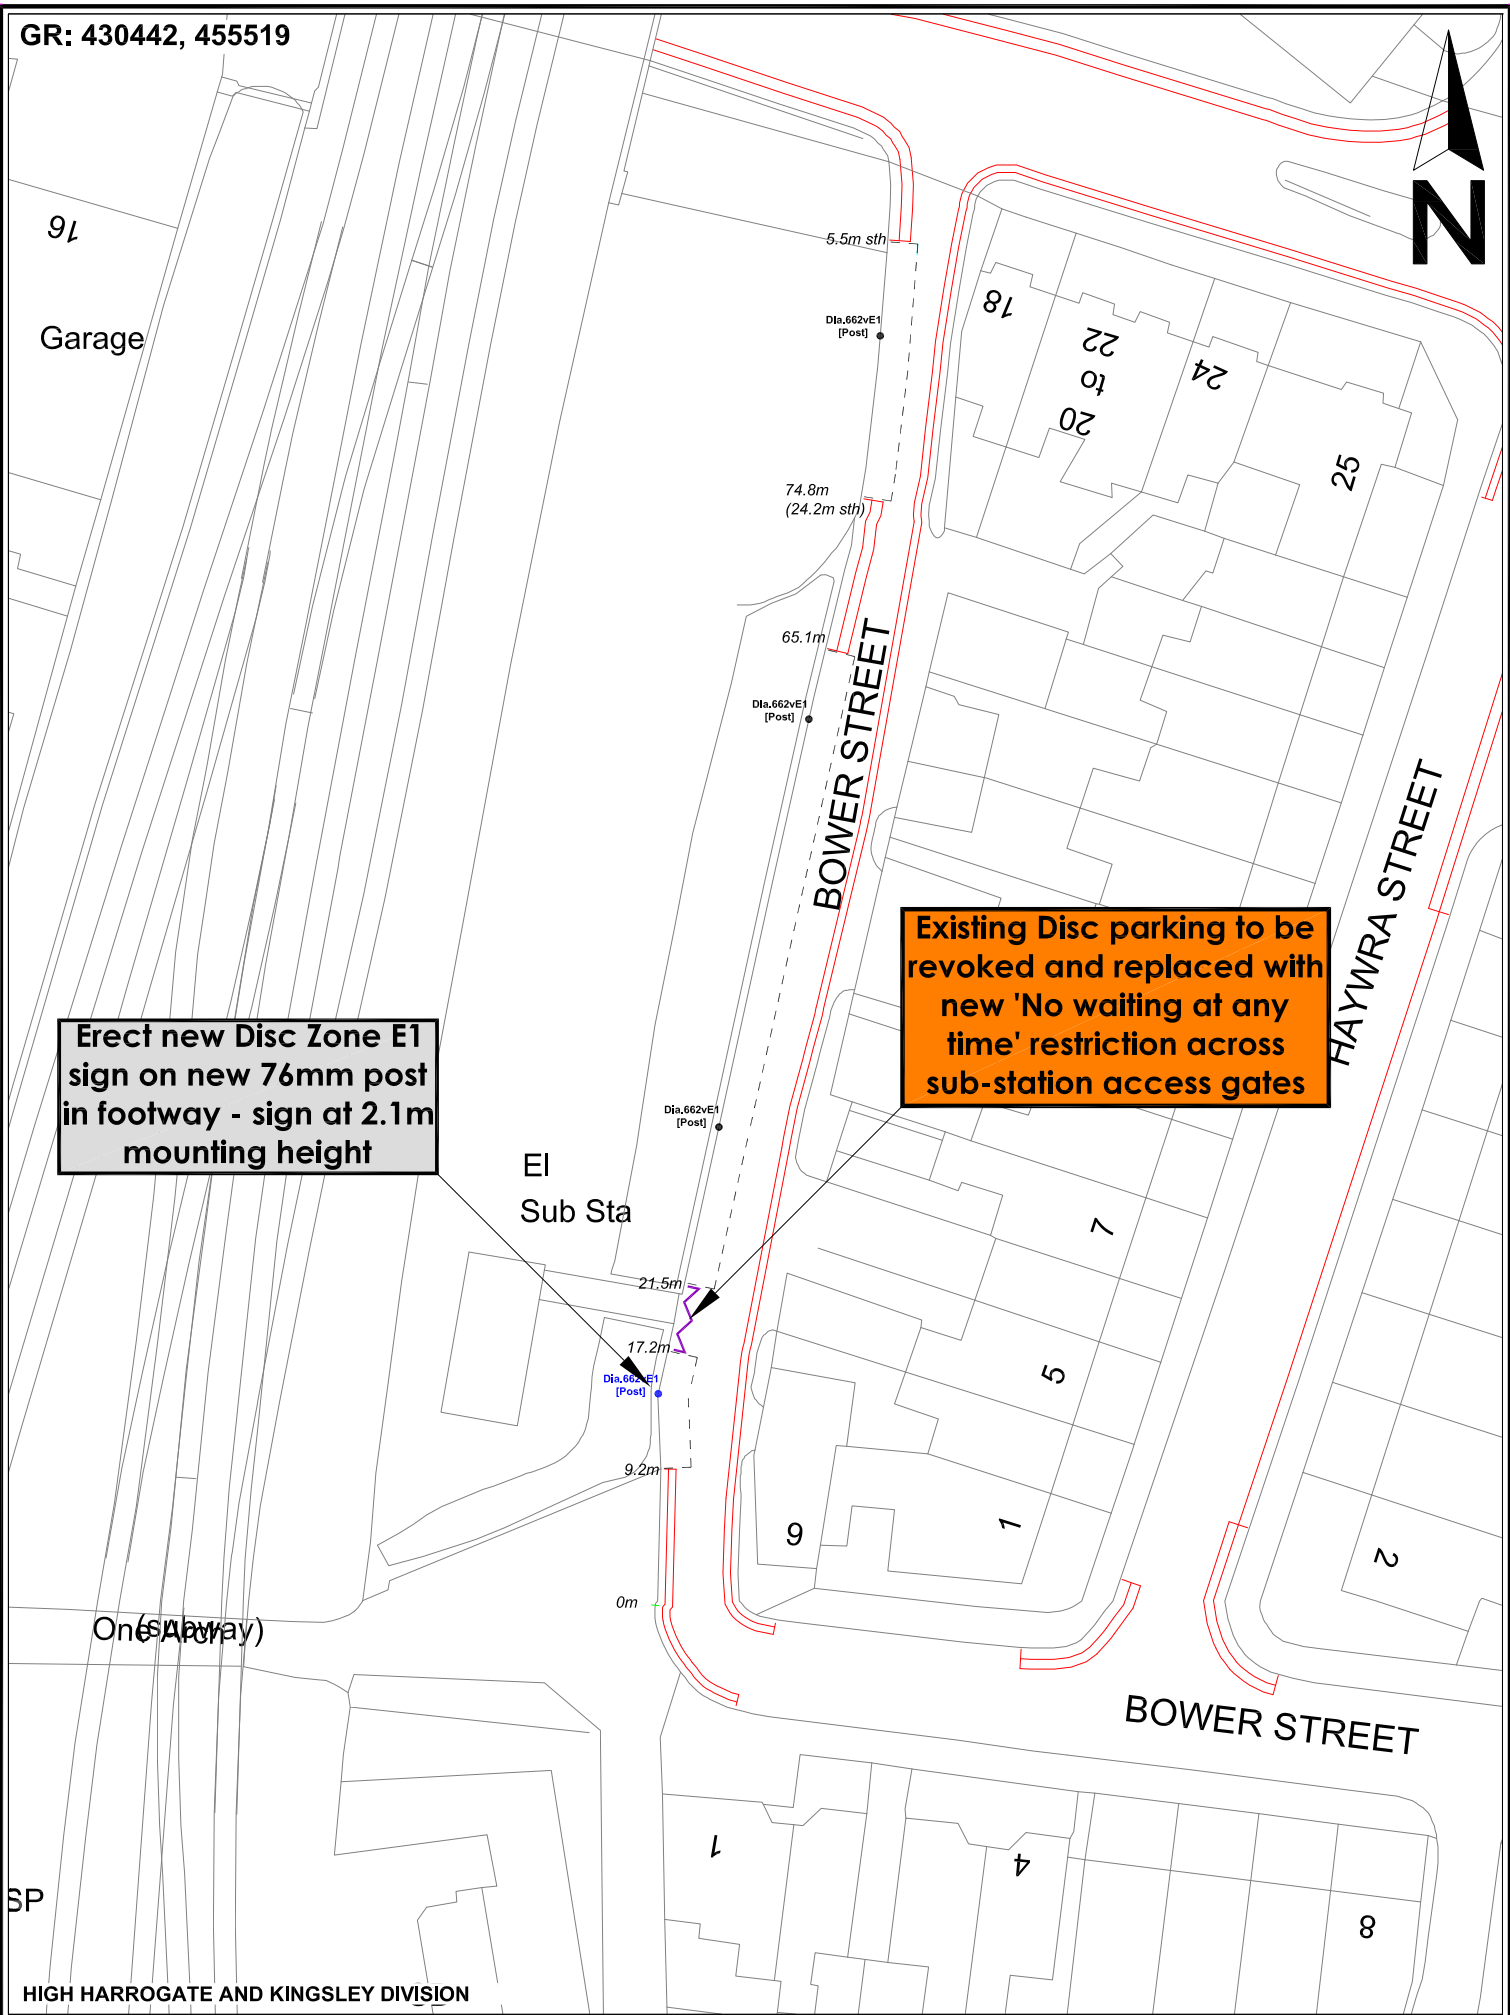

HIGH HARROGATE AND KINGSLEY DIVISION



© Crown Copyright. North Yorkshire County Council. 100017946 (2026).

PROJECT:
**2026 TRAFFIC REGULATION ORDER REVIEW
AREA 6 HIGHWAYS - BOROUGHBRIDGE**

DRAWING TITLE:
**PROPOSED ALTERATION OF WAITING RESTRICTIONS/ DISC PARKING
BOWER STREET (U1198), HARROGATE**

DRAWN BY: PR	SCALE: 1:500
CHECKED BY: PR	SHEET SIZE: A4
APPROVED: -	DATE: JAN 2026
DRAWING NUMBER: A6-TM-TRO2026-H005	