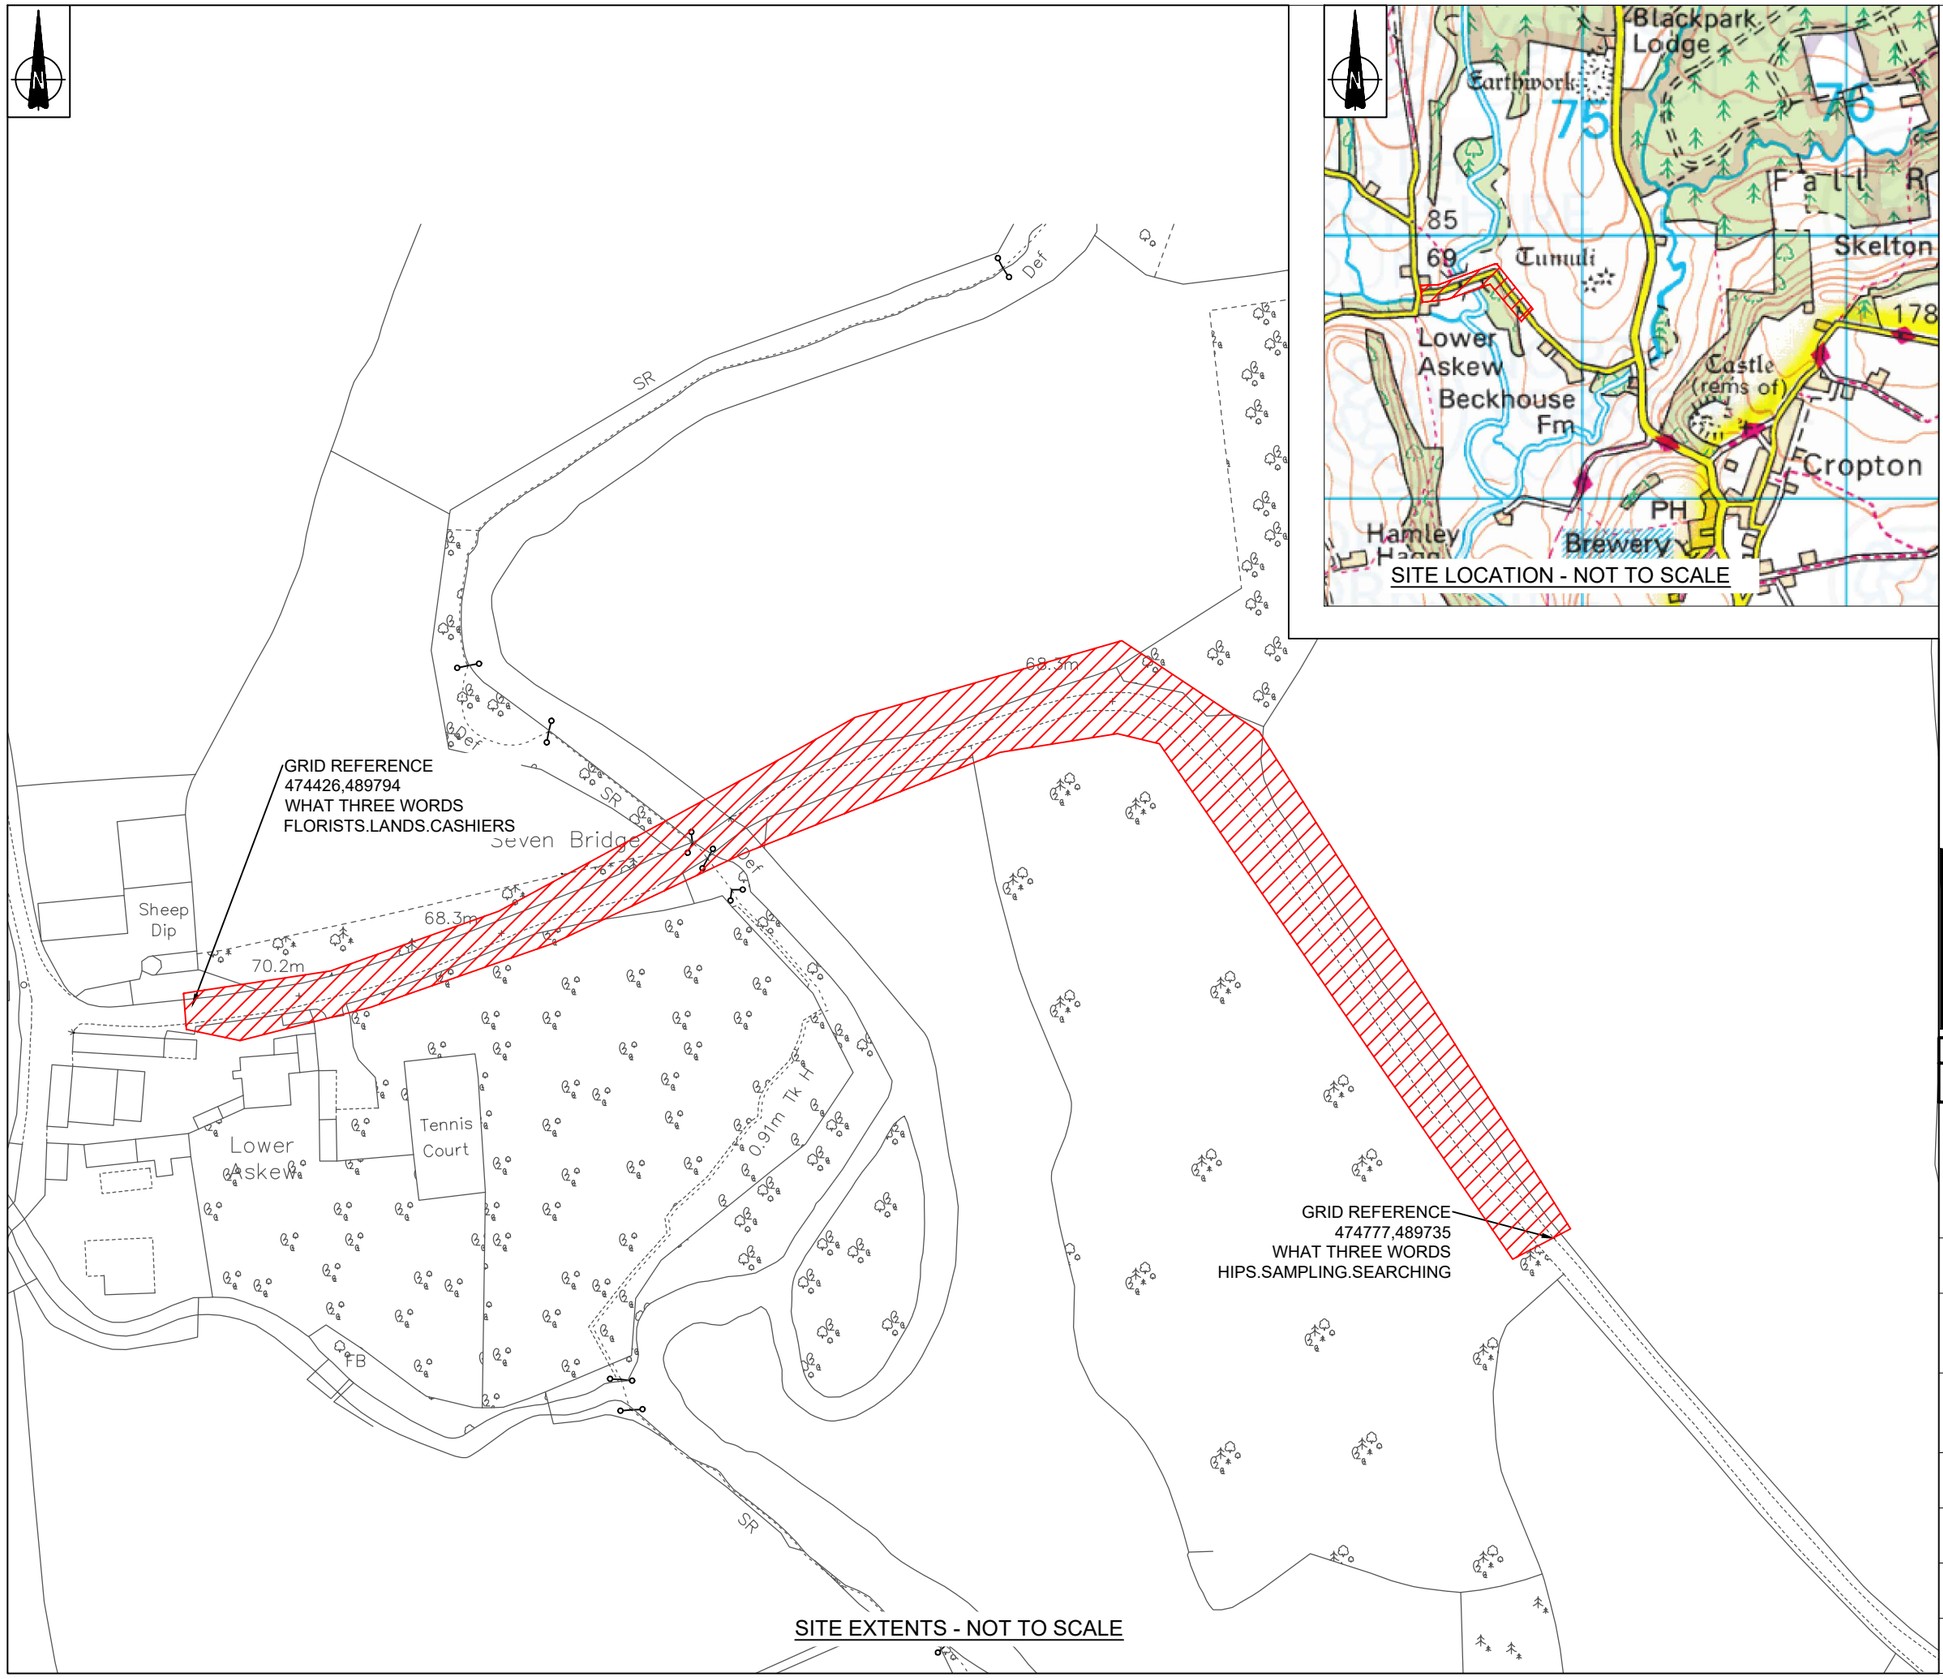


SITE EXTENTS - NOT TO SCALE

SITE LOCATION - NOT TO SCALE

NOTES:

1. DO NOT SCALE FROM THIS DRAWING.
2. THIS DRAWING IS TO BE READ IN CONJUNCTION WITH DRAWINGS:
   - HW2305-APP-DD-14-CCG-DR-D-XX-002: DIVERSION
   - HW2305-APP-DD-14-CCG-DR-D-XX-003: SITE CLEARANCE & EARTHWORKS
   - HW2305-APP-DD-14-CCG-DR-D-XX-004: FENCING
   - HW2305-APP-DD-14-CCG-DR-D-XX-005: DRAINAGE
   - HW2305-APP-DD-14-CCG-DR-D-XX-006: PAVEMENT
   - HW2305-APP-DD-14-CCG-DR-D-XX-007: CATTLE GRID
   - HW2305-APP-DD-14-CCG-DR-D-XX-008: SIGN LOCATIONS
   - HW2305-APP-DD-14-CCG-DR-D-XX-009 & 010: SIGN SCHEDULES

KEY:

EXTENT OF WORKS

THIS MAP IS REPRODUCED FROM ORDNANCE SURVEY MATERIAL WITH THE PERMISSION OF ORDNANCE SURVEY ON BEHALF OF THE CONTROLLER OF HER MAJESTY'S STATIONERY OFFICE © CROWN COPYRIGHT. UNAUTHORISED REPRODUCTION INFRINGES CROWN COPYRIGHT AND MAY LEAD TO PROSECUTION OR CIVIL PROCEEDINGS. NORTH YORKSHIRE COUNCIL. 100017946.

Ver.	Details	Author & Date	Checked & Date	Approv'd & Date
**	*****	****	****	****

align PROPERTY PARTNERS
White Rose House, Thurston Road, Northallerton, North Yorkshire, DL6 2NA Tel: 01609 797373

Client
NORTH YORKSHIRE COUNCIL

Project Name
AREA 4 CAPITAL WORKS 24/25
C64/1/80 CROPTON CATTLE GRID

Drawing Title
SITE EXTENTS & LOCATION PLAN

Purpose
DETAILED DESIGN

Scale	Drawn	Checked	Approved
NOT TO SCALE	LEW	NB	AC
Original Size	**Date**	**Date**	**Date**
A3	01/05/24	12/06/24	12/06/24

Drawing Number: HW2305-APP-DD-14-CCG-DR-D-XX-001
Version: 0

Align Property Partners Ltd copyright ©