


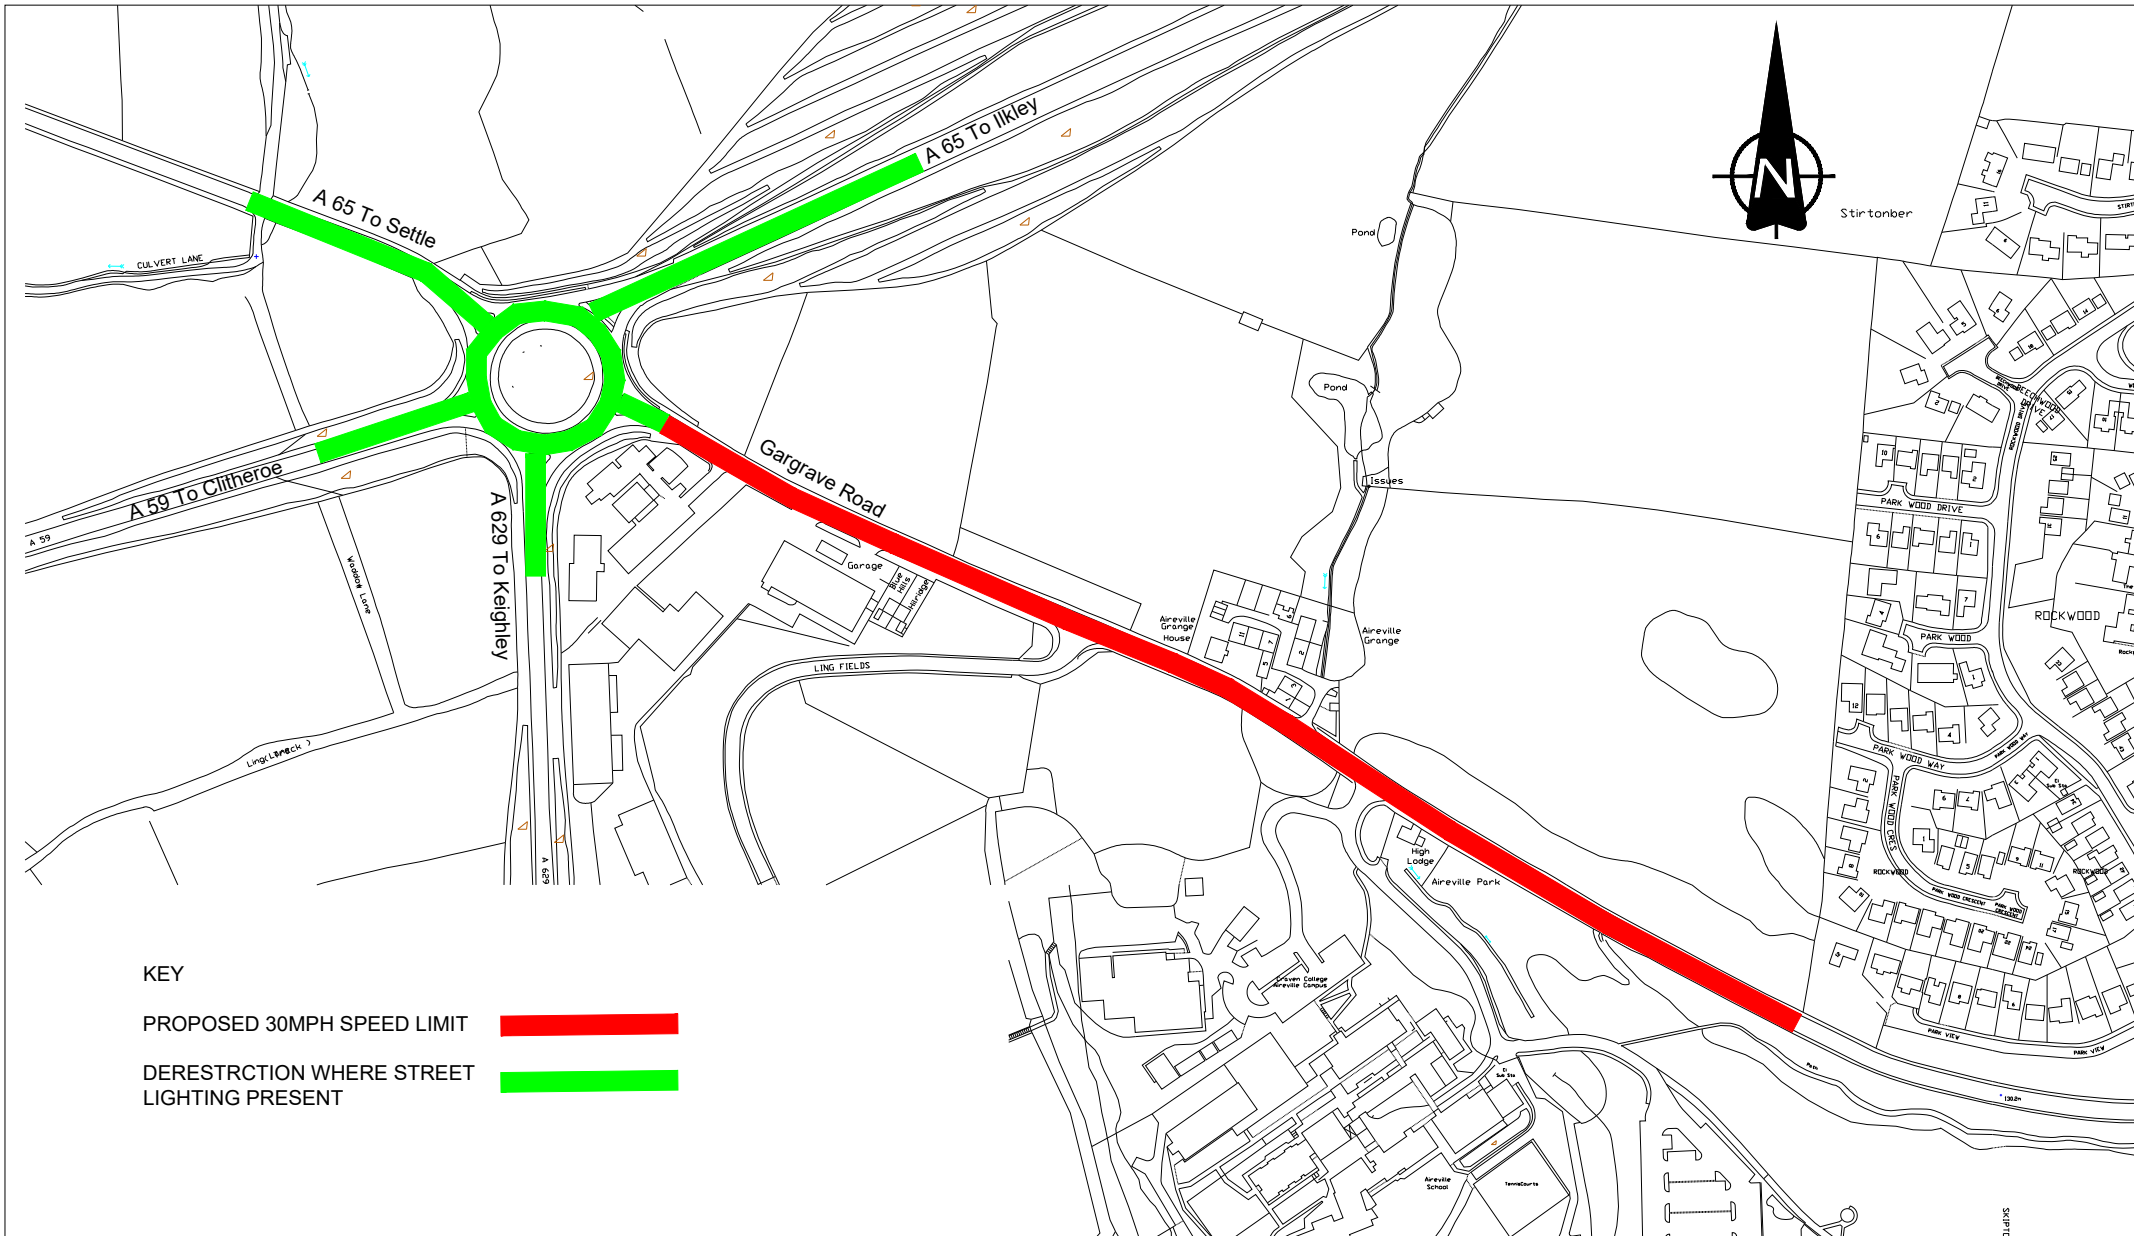

KEY

PROPOSED 30MPH SPEED LIMIT

DERESTRCTION WHERE STREET LIGHTING PRESENT

Notes:	Drawn: DC	Date: May 2026	Project: GARGRAVE ROAD, SKIPTON PROPOSED CHANGE OF SPEED LIMIT FROM 40MPH TO 30MPH		AREA NO. 5	 Environment Corporate Director: Karl Battersby
	Checked:	Date:	Title: CONSULTATION DRAWING			
	Approved:	Date:	Scale: N.T.S	Drawing No: A5/Gargrave1/Cons1	Rev:	Network Strategy Traffic Engineering

This drawing is based upon Ordnance Survey map information with the permission of the controller, H.M. Stationary Office.
© Crown Copyright. North Yorkshire Council. 100017946 (2023).

This drawing is based upon Ordnance Survey map information with the permission of the controller, H.M. Stationary Office.
© Crown Copyright. North Yorkshire Council. 100017946 (2023).