


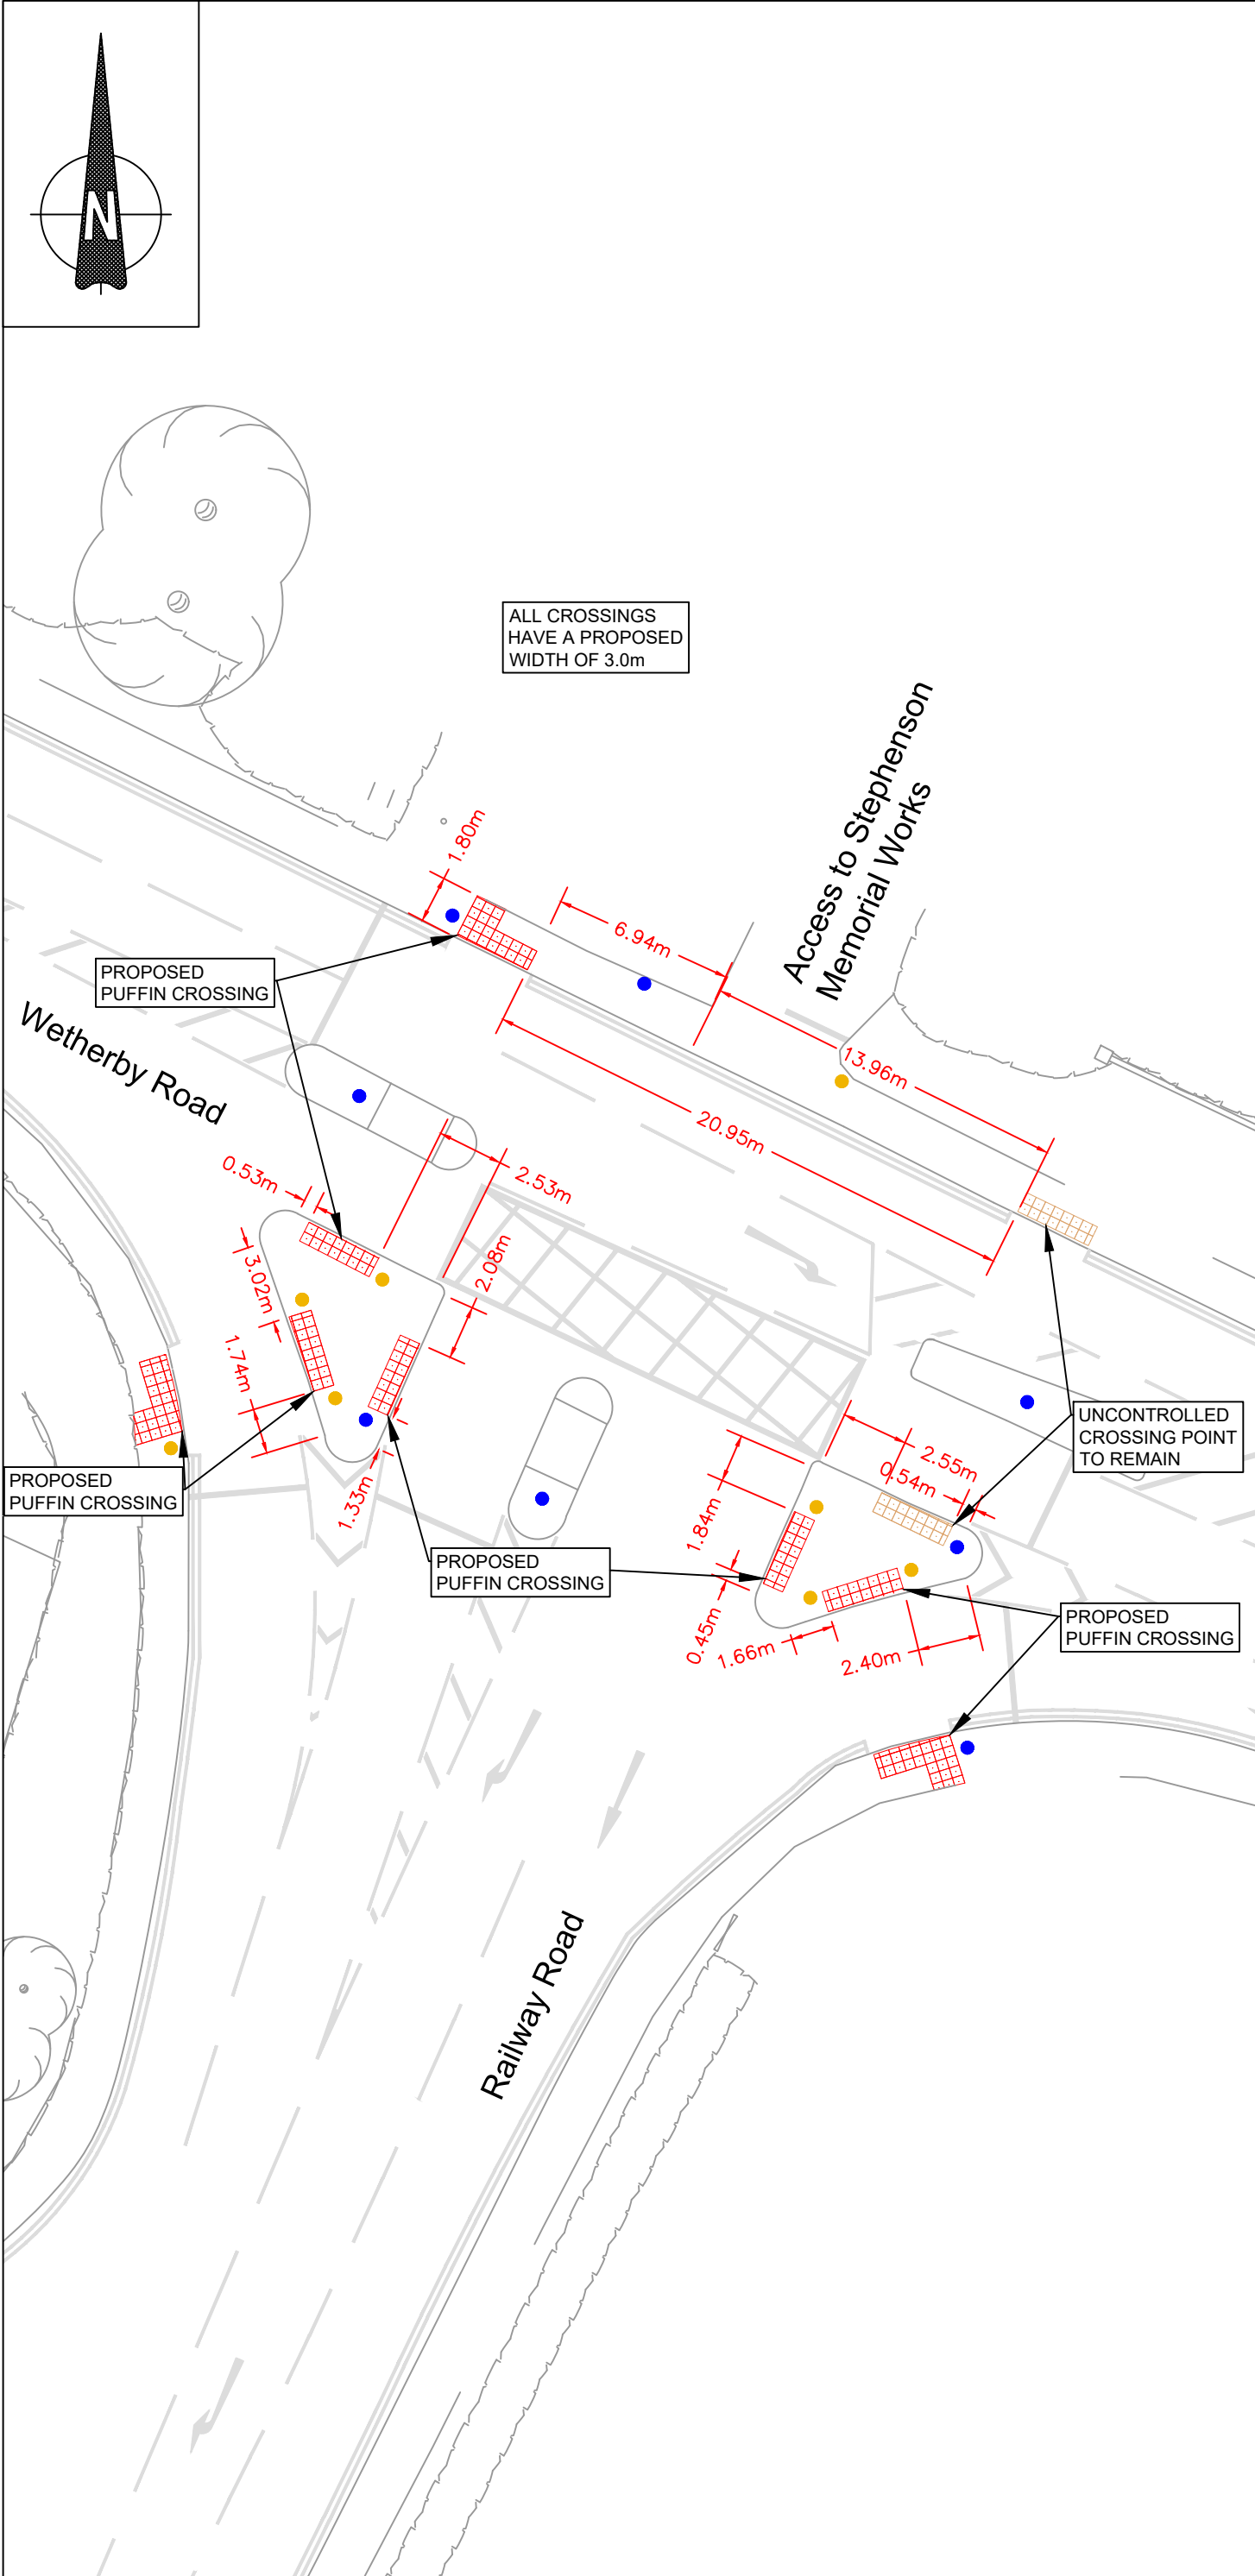


Notes

Maps are reproduced from Ordnance Survey material with the permission of Ordnance Survey on behalf of the Controller of His Majesty's Stationery Office © crown copyright. Unauthorised reproduction infringes crown copyright and may lead to prosecution or civil proceedings. North Yorkshire Council 100017946, 2026.

This Drawing is an instrument of service and shall remain the property of Align Property Services Ltd copyright ©. It may not be reproduced or copied in any form. It shall not be used for the construction, enlargement or alteration of a building or area other than the said project without the authorisation of the issuing office. Contractors shall verify and be responsible for all dimensions and conditions and shall report any discrepancies to the issuing office before proceeding with any work. Drawings shall not be scaled

- NEW TACTILES KEY:**
- New 400mm x 400mm Tactile Paving (Red in colour).
 - New 400mm x 400mm Tactile Paving (Buff in colour).
- NEW SIGNALS KEY:**
- Existing traffic signal locations.
 - Proposed traffic/pedestrian signal locations.

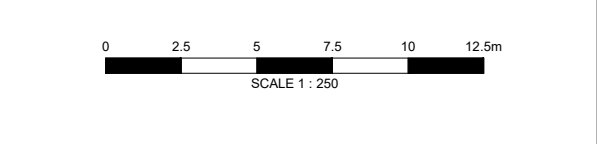

White Rose House (2nd Floor), Northallerton Business Park,
Thurston Road, Northallerton, DL6 2NA Tel: 01609 797373

Client

NORTH YORKSHIRE COUNCIL

Project name

HW2619 AREA 6 CAPITAL PROGRAMME 27/28

Drawing Title

**WETHERBY ROAD / RAILWAY ROAD
PEDESTRIAN CROSSING IMPROVEMENTS**

Purpose

FOR INFORMATION

Scale	Drawn	Checked	Approved
1:250	JB		
Original Size	Date	Date	Date
A3	25/08/2026		

Drawing Number	Version
HW2619-APS-SD-WR-DR-T-XX-001	P01