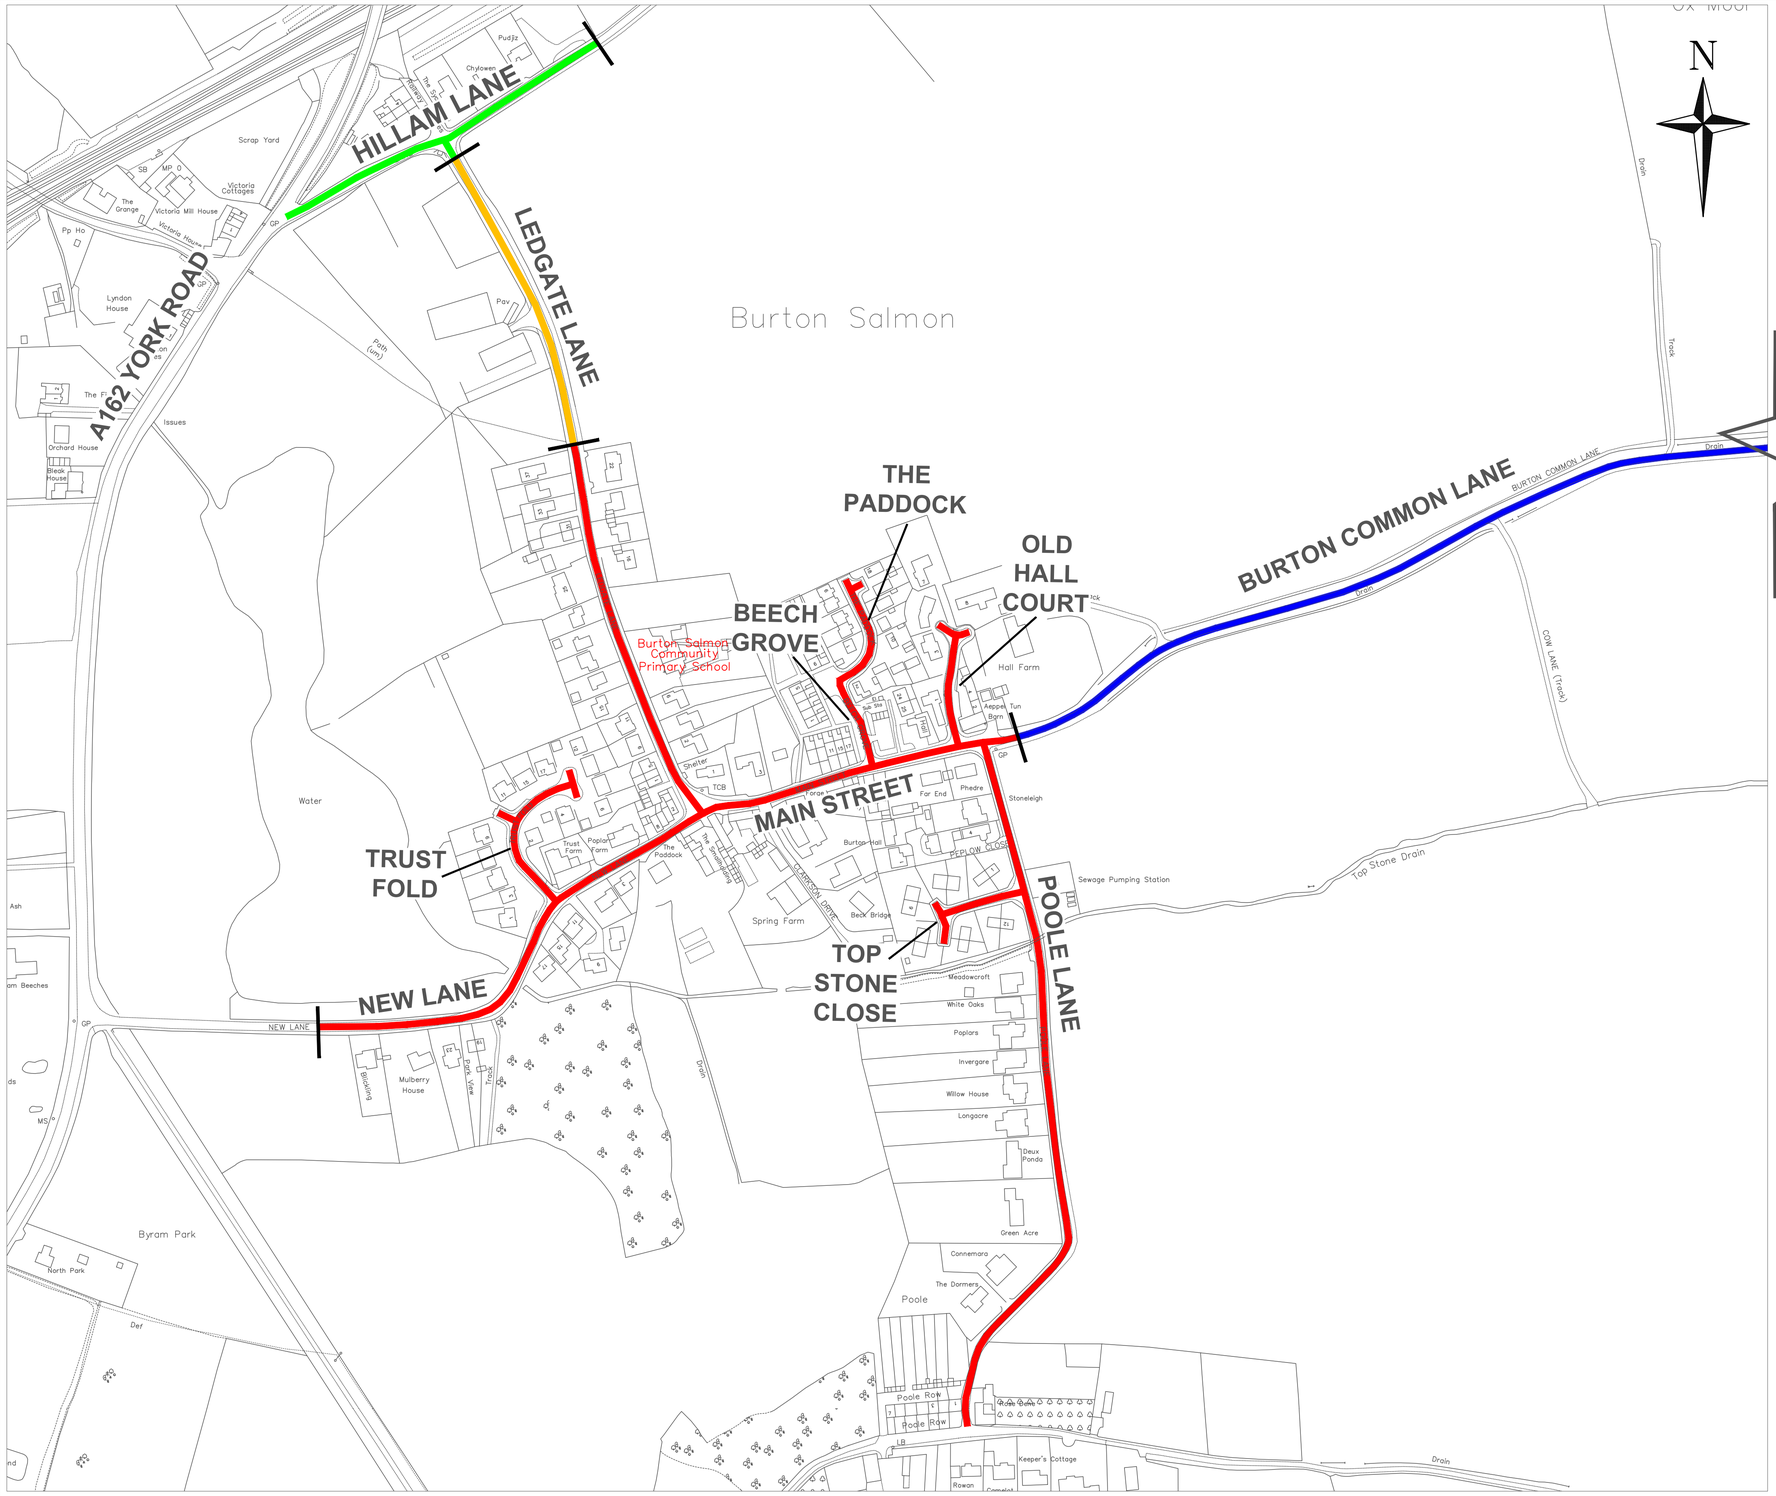


Notes:	Drawn: TZ	Date: 2/6/2026	Project: THE NORTH YORKSHIRE COUNCIL (20MPH, 30MPH & 40MPH SPEED LIMITS) (BURTON SALMON) ORDER 2026	AREA NO. 7	NORTH YORKSHIRE COUNCIL
	Checked: DG	Date: **/**/20**	Title: Formal consultation drawing		Environment Corporate Director: Karl Battersby
	Approved:	Date:	Scale: NTS	Drawing No: TM/25/43/02	Rev:	Network Strategy Traffic Engineering

This drawing is based upon Ordnance Survey map information with the permission of the controller, H.M. Stationary Office.
© Crown Copyright. North Yorkshire Council. 100017946 (2025).

ORIGINAL DRAWING SIZE A3