SOAKAWAY DESIGN AND CONSTRUCTION SHALL BE SUBJECT TO SITE-SPECIFIC DESIGN AND APPROVAL IN ACCORDANCE WITH NYC SPECIFICATION SECTION 05 AND RELEVANT GUIDANCE.

WHERE SOAKAWAYS ARE PROPOSED PIT POSITIONING IS SUBJECT TO NYC GEOTECHNICAL REVIEW.

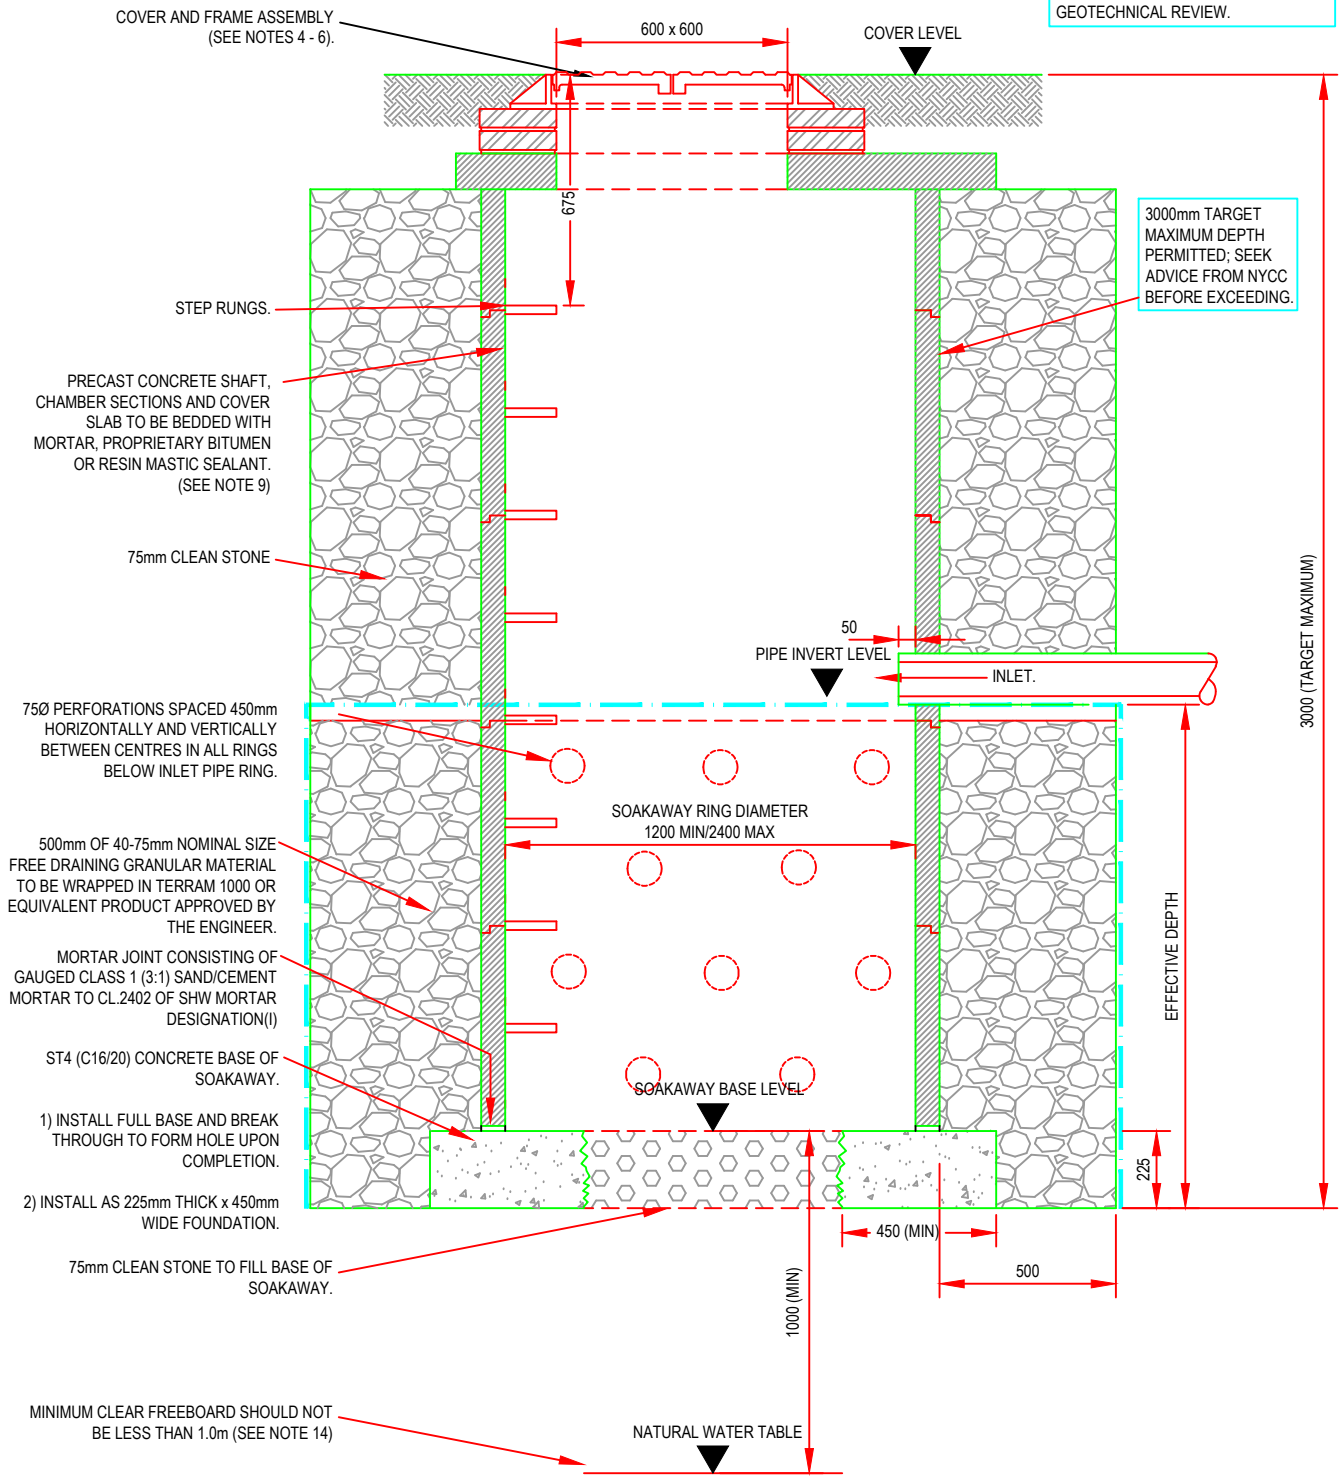

SECTION

NOTES - SEE ALSO C9A FOR FURTHER NOTES

1. ALL WORKS SHALL COMPLY WITH THE LATEST RELEVANT BRITISH STANDARDS, DMRB REQUIREMENTS, BS EN 124 SERIES, CIRIA C753, BRE 365, AND CURRENT NYC SPECIFICATIONS.
2. PIPE BEDDING, LAYING AND BACKFILLING SHALL BE IN ACCORDANCE WITH NYC SPECIFICATION SECTION 05.
3. FINAL SOAKAWAY DESIGN SHALL BE SUBJECT TO APPROVAL BY THE ENGINEER AND RELEVANT AUTHORITIES.
4. ALL DIMENSIONS IN MILLIMETRES

Do not scale

REVISIONS	
VERSION	DETAILS
A	REVISED IN ACCORDANCE WITH NYC SPECIFICATION FOR HOUSING AND INDUSTRIAL ESTATE ROADS AND PRIVATE STREET WORKS, APRIL 2025

North Yorkshire Council
Environment Directorate

PROJECT: STANDARD DETAILS

DATE: September 2025

DRAWING TITLE: C9 - SOAKAWAY DETAIL SHEET 1 OF 2

SCALE: Not to Scale

Revision A

© Crown Copyright North Yorkshire Council

ORIGINAL DRAWING SIZE A4