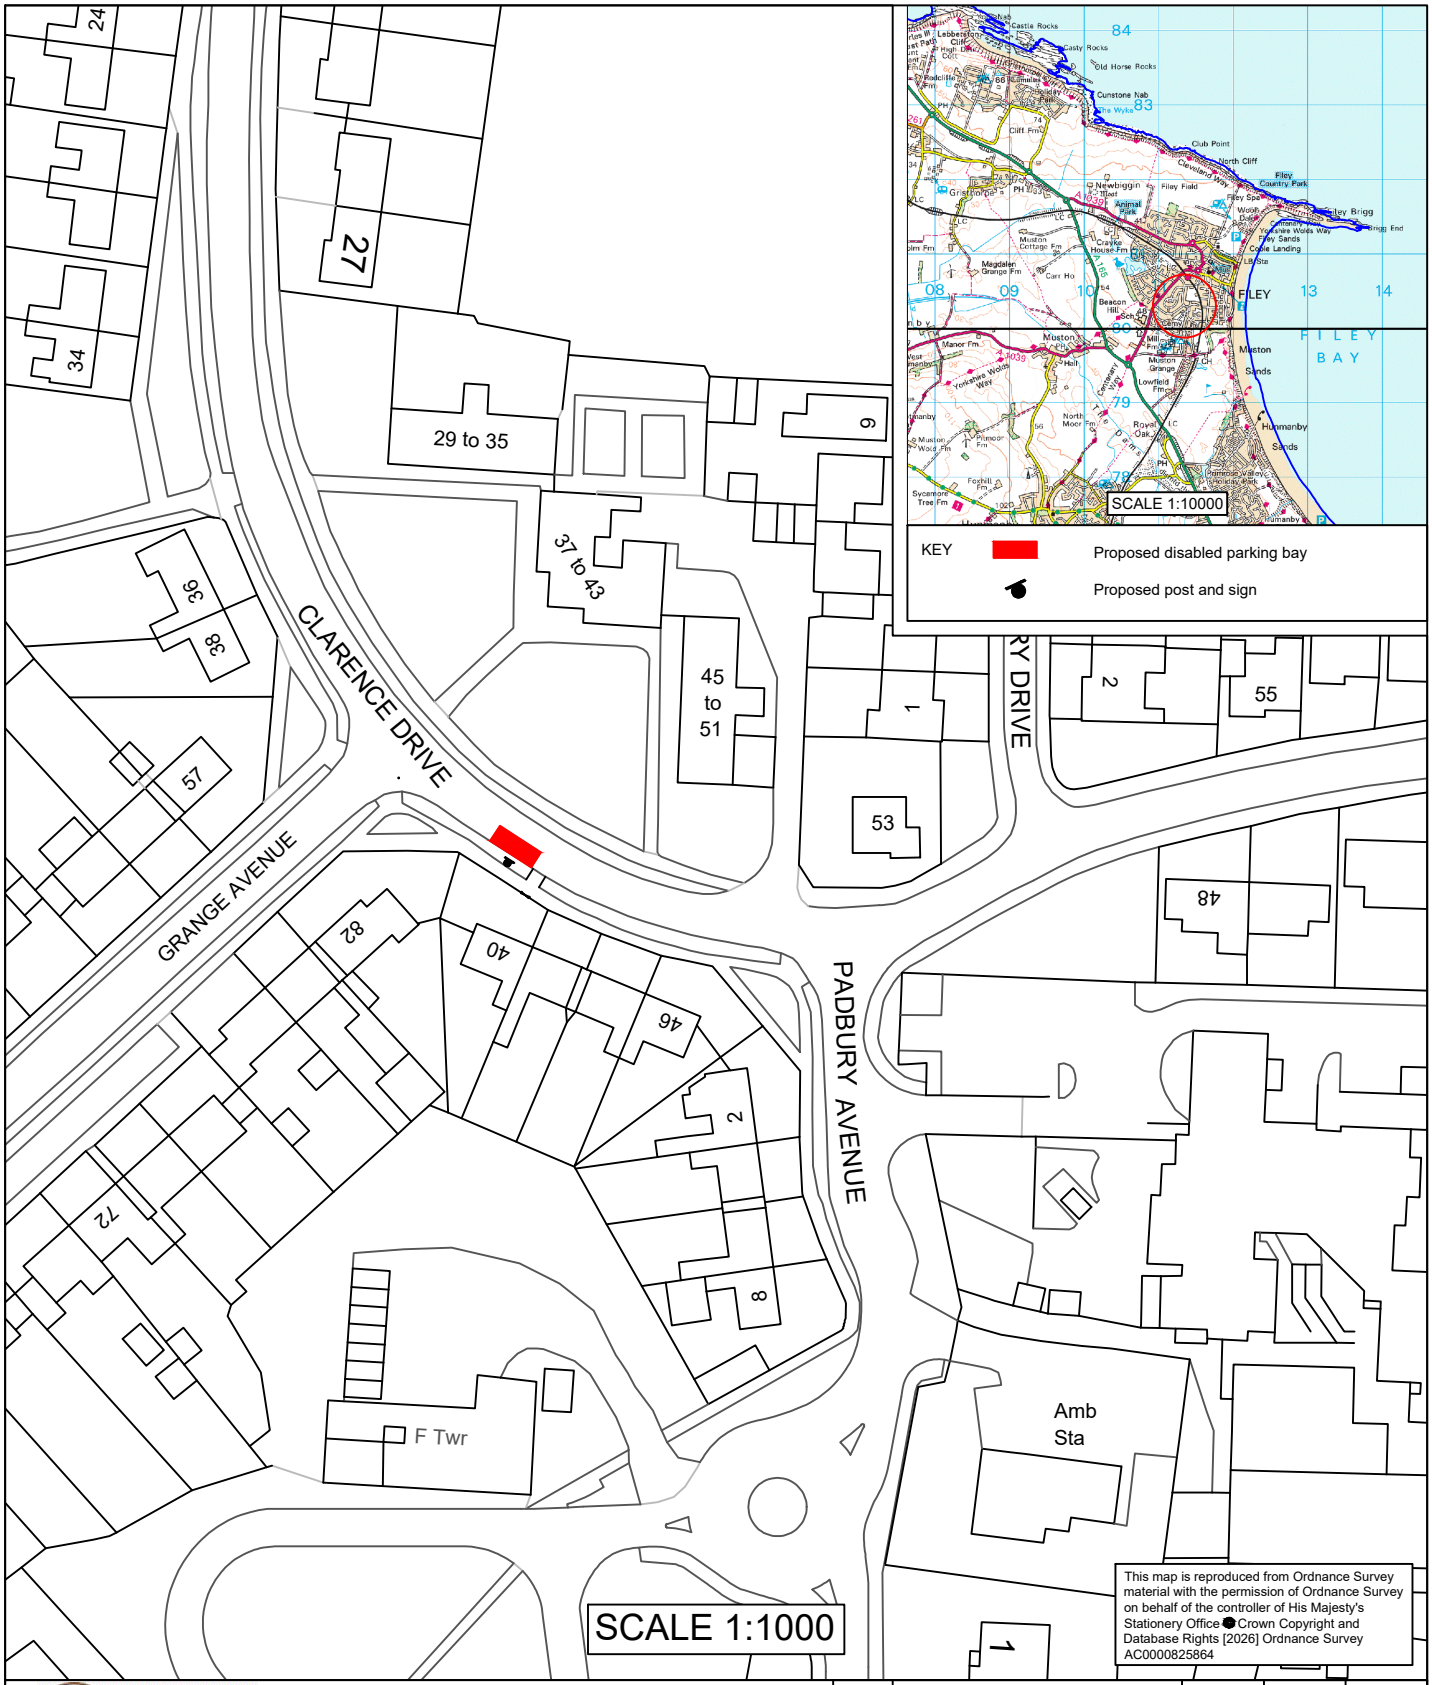

This map is reproduced from Ordnance Survey material with the permission of Ordnance Survey on behalf of the controller of His Majesty's Stationery Office © Crown Copyright and Database Rights [2026] Ordnance Survey AC0000825864

NORTH YORKSHIRE COUNCIL
Racecourse Lane, Northallerton, North Yorkshire, DL7 8AD
Tel: 0300 131 2131

Ver.	Details	Author & Date	Checked & Date	Approv'd & Date
**	*****	****	****	****

Directorate
HIGHWAYS & TRANSPORTATION

Purpose
Consultation

Project Name
Proposed Disabled Parking Bay
40 Clarence Drive, Filey

Scale	Drawn	Checked	Approved
As shown	JH	MB	**
Original Size	**Date**	**Date**	**Date**
A4	July 2026	Jul 2026	**

Drawing Title
Location Plan

Drawing Number
NYC-DR-RDPB-001

Version
0