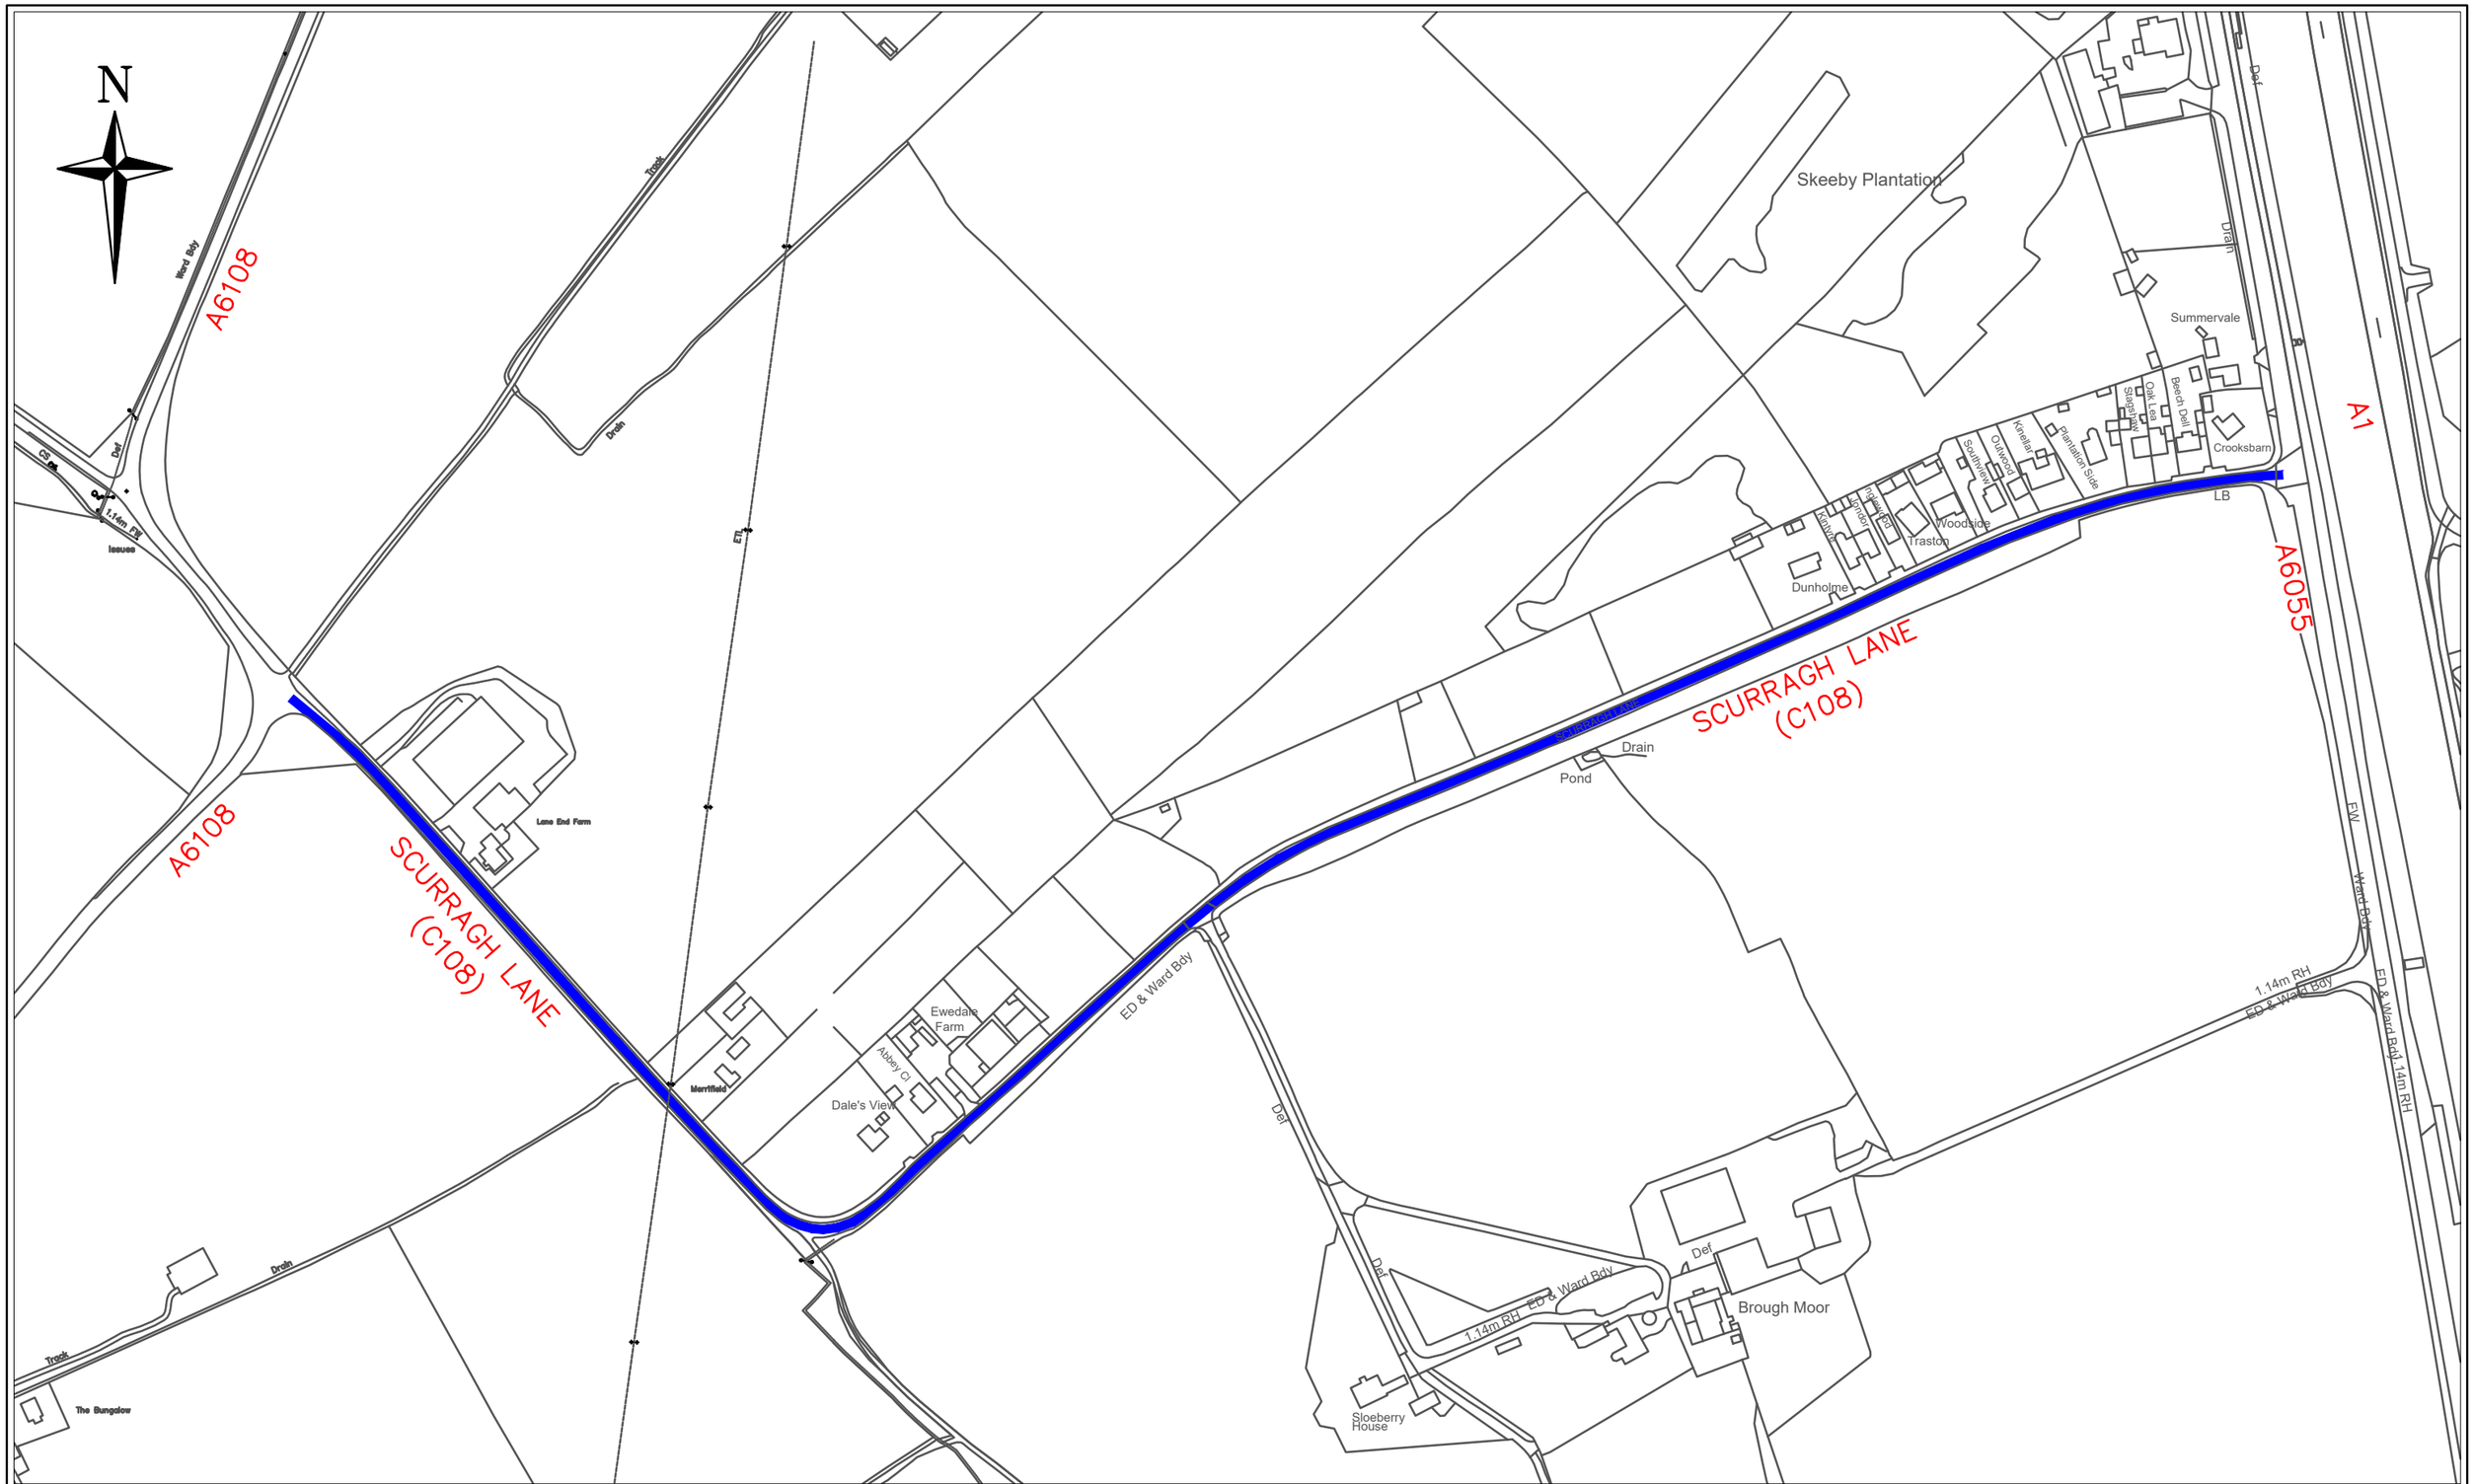


Notes:

Proposed length of 40mph speed limit

This drawing is based upon Ordnance Survey map information with the permission of the controller, H.M. Stationary Office.
© Crown Copyright. North Yorkshire Council. 100017946 (2025).

Drawn: TZ	Date: 17/05/2026	Project: THE NORTH YORKSHIRE COUNCIL (40MPH SPEED LIMIT) (SCURRAGH LANE, SKEEBY) ORDER 2026		AREA NO. 1
Checked: DG	Date:	Title: Formal Consultation Plan		
Approved:	Date:	Scale: NTS	Drawing No: TM/25/44/02	Rev:

NORTH YORKSHIRE COUNCIL
Environment
Corporate Director: Karl Battersby

Network Strategy
Traffic Engineering

ORIGINAL DRAWING SIZE A3