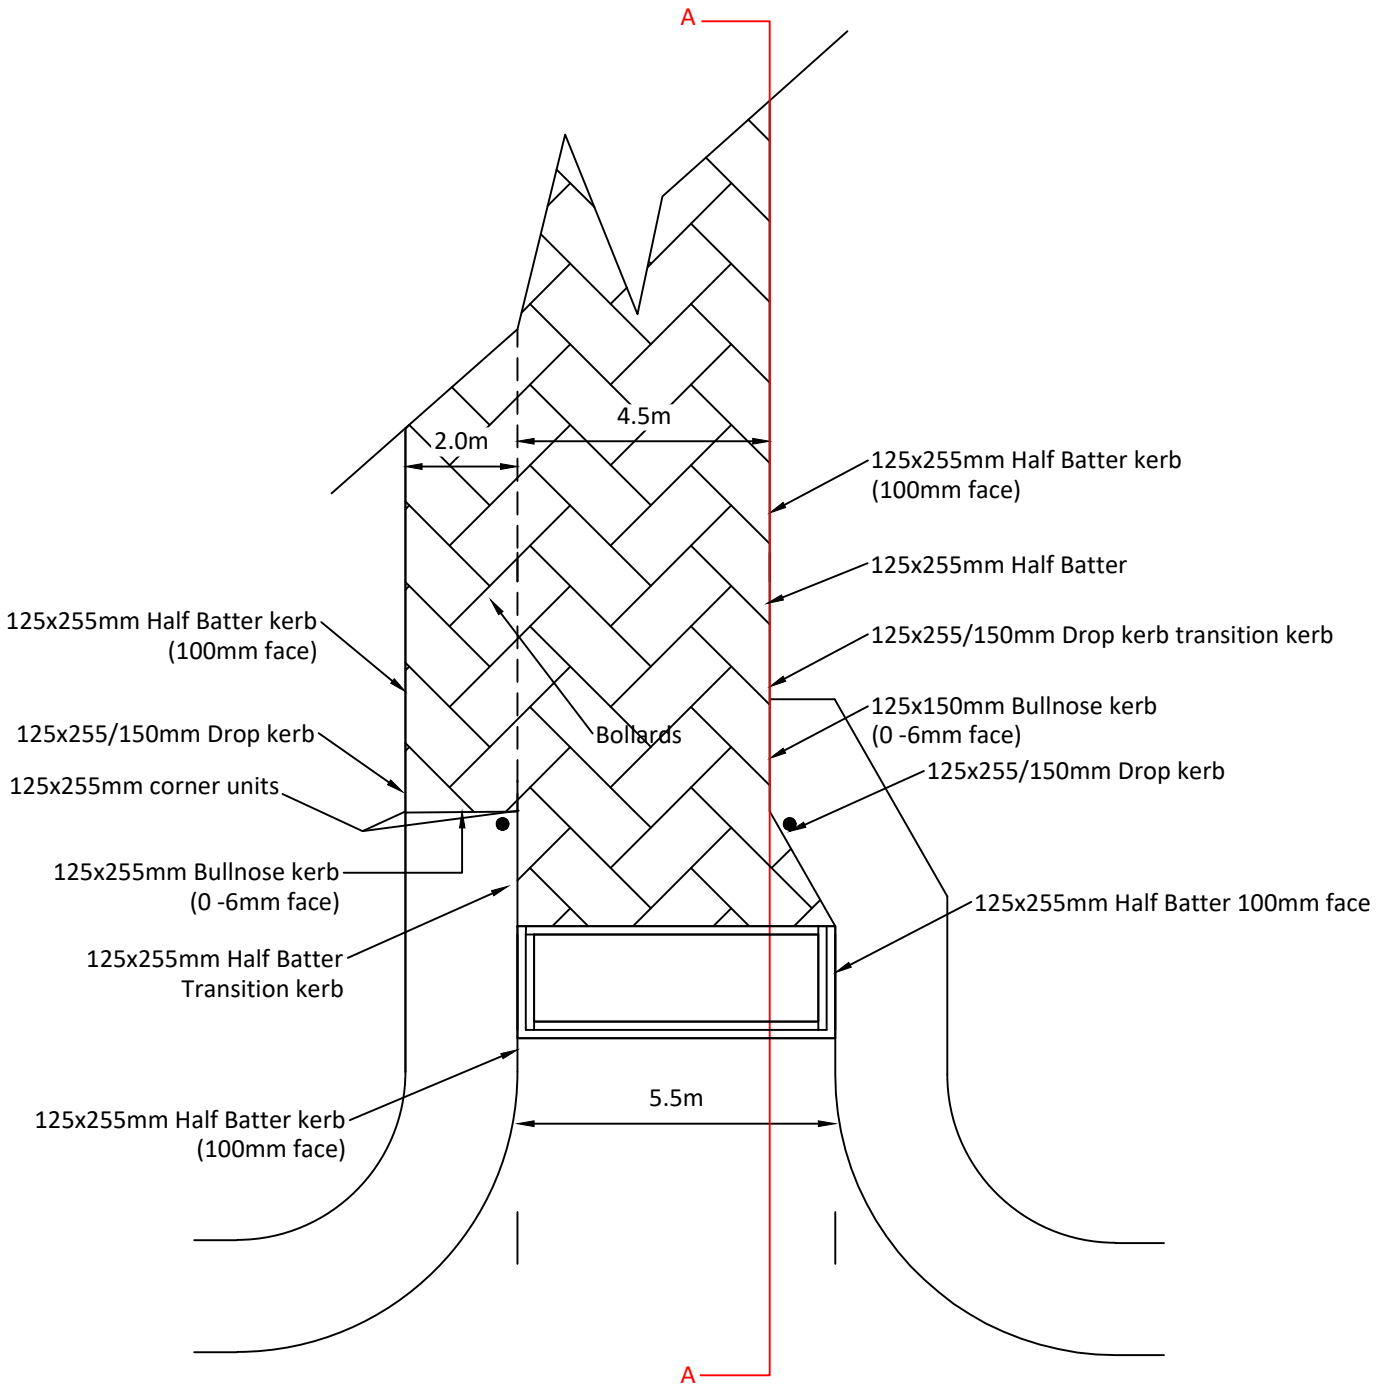

Do Not Scale

REVISIONS	
VERSION	DETAILS
A	REVISED IN ACCORDANCE WITH NYC SPECIFICATION FOR HOUSING AND INDUSTRIAL ESTATE ROADS AND PRIVATE STREET WORKS, APRIL 2025

North Yorkshire Council
Environment Directorate

PROJECT: STANDARD DETAILS

DRAWING TITLE: J4-1 - RUMBLE STRIP TO SHARED SURFACE - PLAN

DATE: September 2025

SCALE: Not to Scale

Revision A

© Crown Copyright North Yorkshire Council

ORIGINAL DRAWING SIZE A4