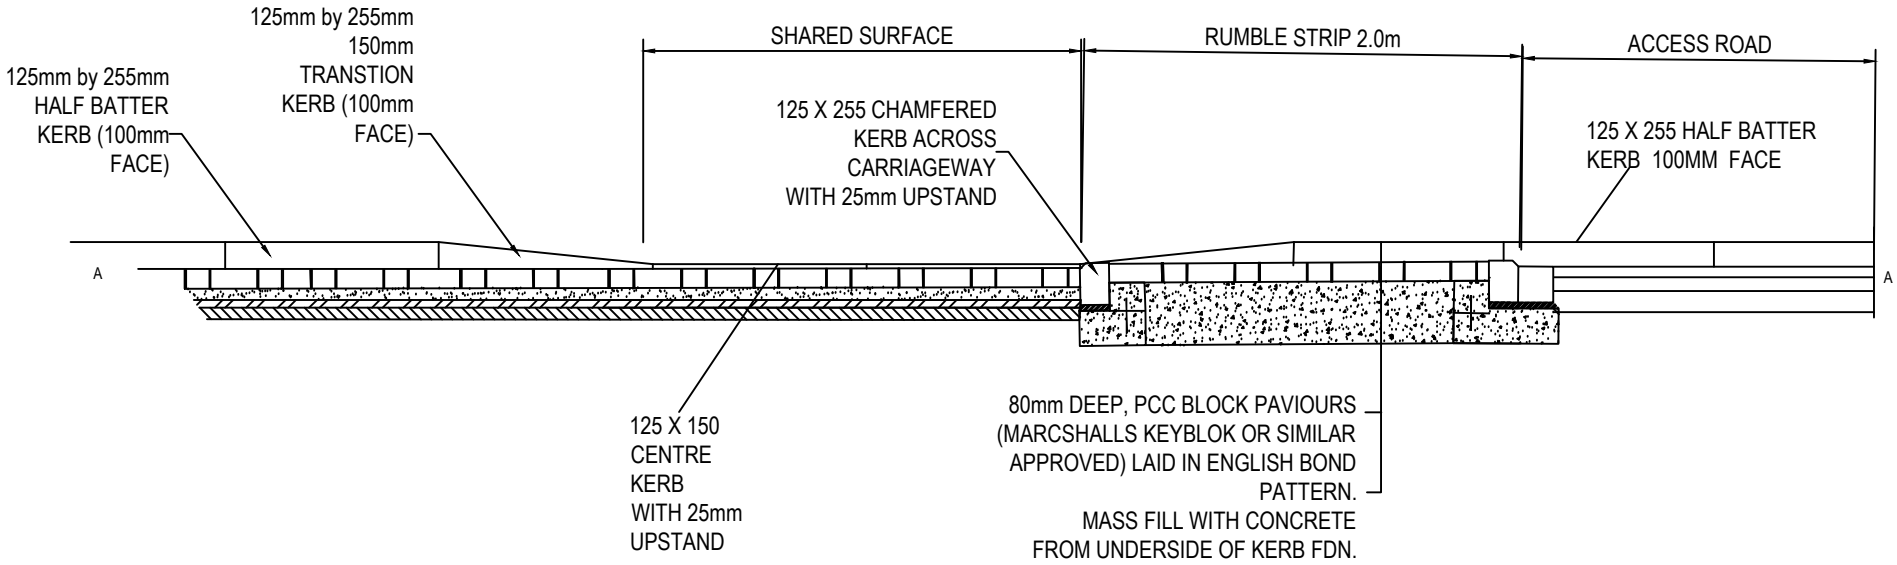

NOTES

1. TO BE READ IN CONJUNCTION WITH J4-1 – RUMBLE STRIP TO SHARED SURFACE –(PLAN (A-A))
2. RUMBLE STRIPS SHOULD ONLY BE USED WHERE THERE IS A CLEAR CHANGE IN SURFACE MATERIAL BETWEEN THE SHARED SURFACE AND ADJOINING CARRIAGEWAY. THEIR USE SHOULD BE MINIMISED WHERE POSSIBLE.
3. RUMBLE STRIPS SHALL BE DESIGNED TO ALLOW FREE DRAINAGE OF SURFACE WATER. CONTINUOUS CHANNELS OR FALLS SHALL BE PROVIDED TO PREVENT PONDING BETWEEN STRIPS.

Do Not Scale

REVISIONS	
VERSION	DETAILS
A	REVISED IN ACCORDANCE WITH NYC SPECIFICATION FOR HOUSING AND INDUSTRIAL ESTATE ROADS AND PRIVATE STREET WORKS, APRIL 2025

NORTH YORKSHIRE COUNCIL
Environment Directorate

PROJECT: STANDARD DETAILS

DATE: September 2025

DRAWING TITLE: J4-2 - RUMBLE STRIP TO SHARED SURFACE SECTION

SCALE: NOT TO SCALE

Revision A

© Crown Copyright North Yorkshire Council

ORIGINAL DRAWING SIZE A4