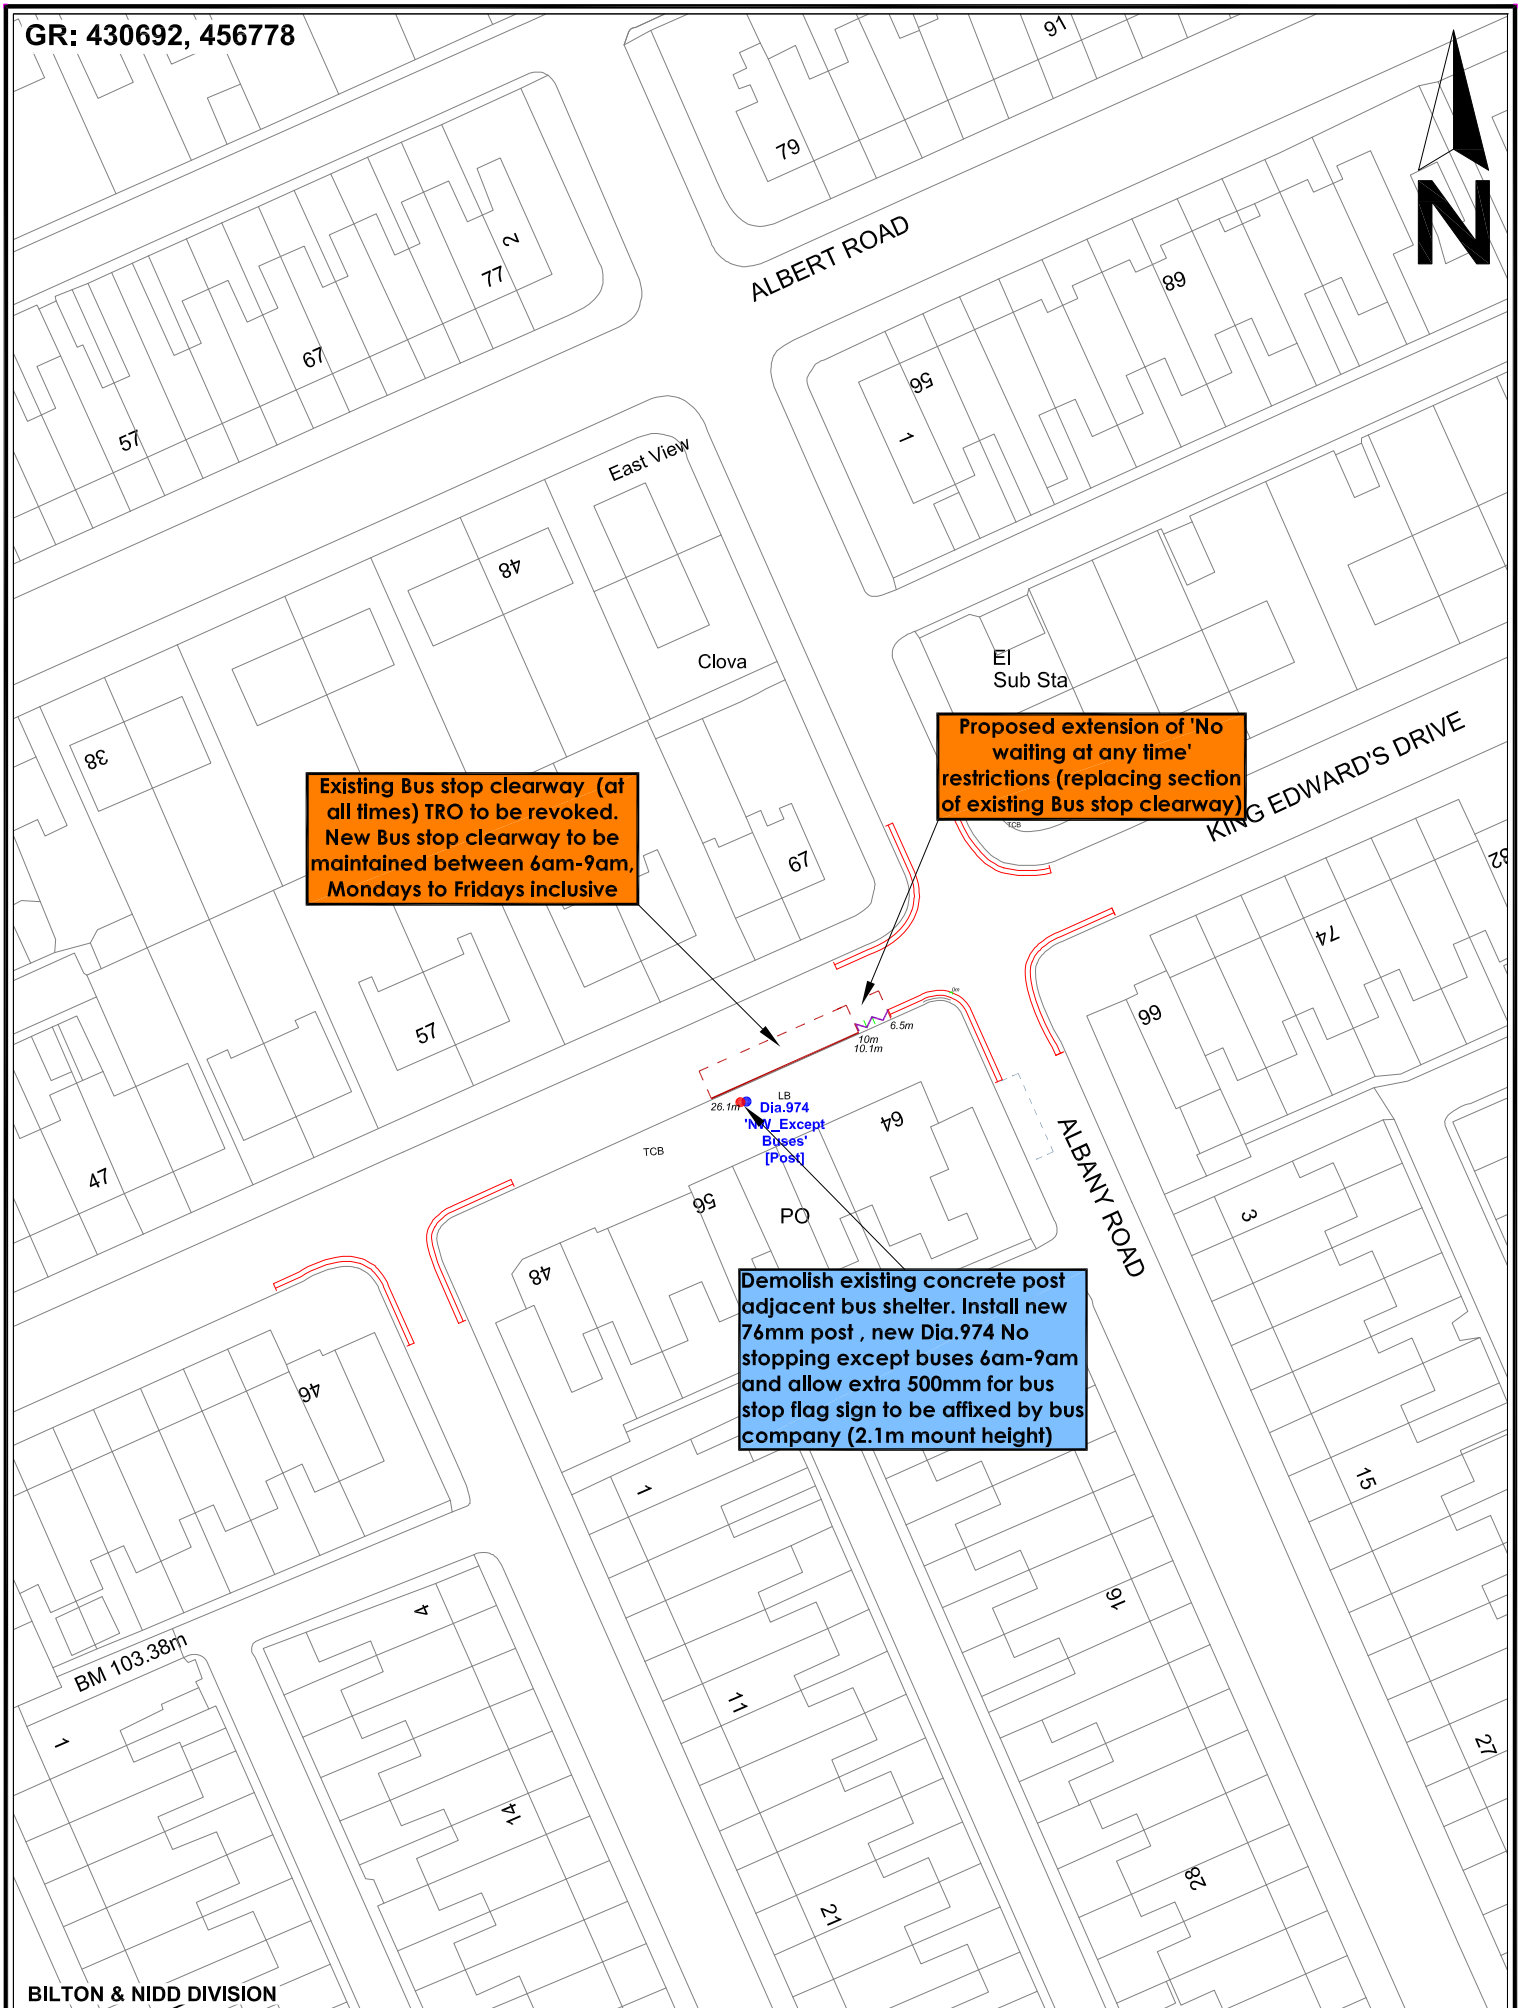


NORTH YORKSHIRE COUNCIL

© Crown Copyright. North Yorkshire County Council. 100017946 (2026).

PROJECT: 2026 TRAFFIC REGULATION ORDER REVIEW AREA 6 HIGHWAYS - BOROUGHBRIDGE	DRAWN BY: PR / SCALE: 1:750
	CHECKED BY: PR / SHEET SIZE: A4
DRAWING TITLE: PROPOSED ALTERATIONS TO WAITING RESTRICTIONS KING EDWARD'S DRIVE, HARROGATE	APPROVED: - / DATE: APR 2026
	DRAWING NUMBER: A6-TM-TRO2026-H016