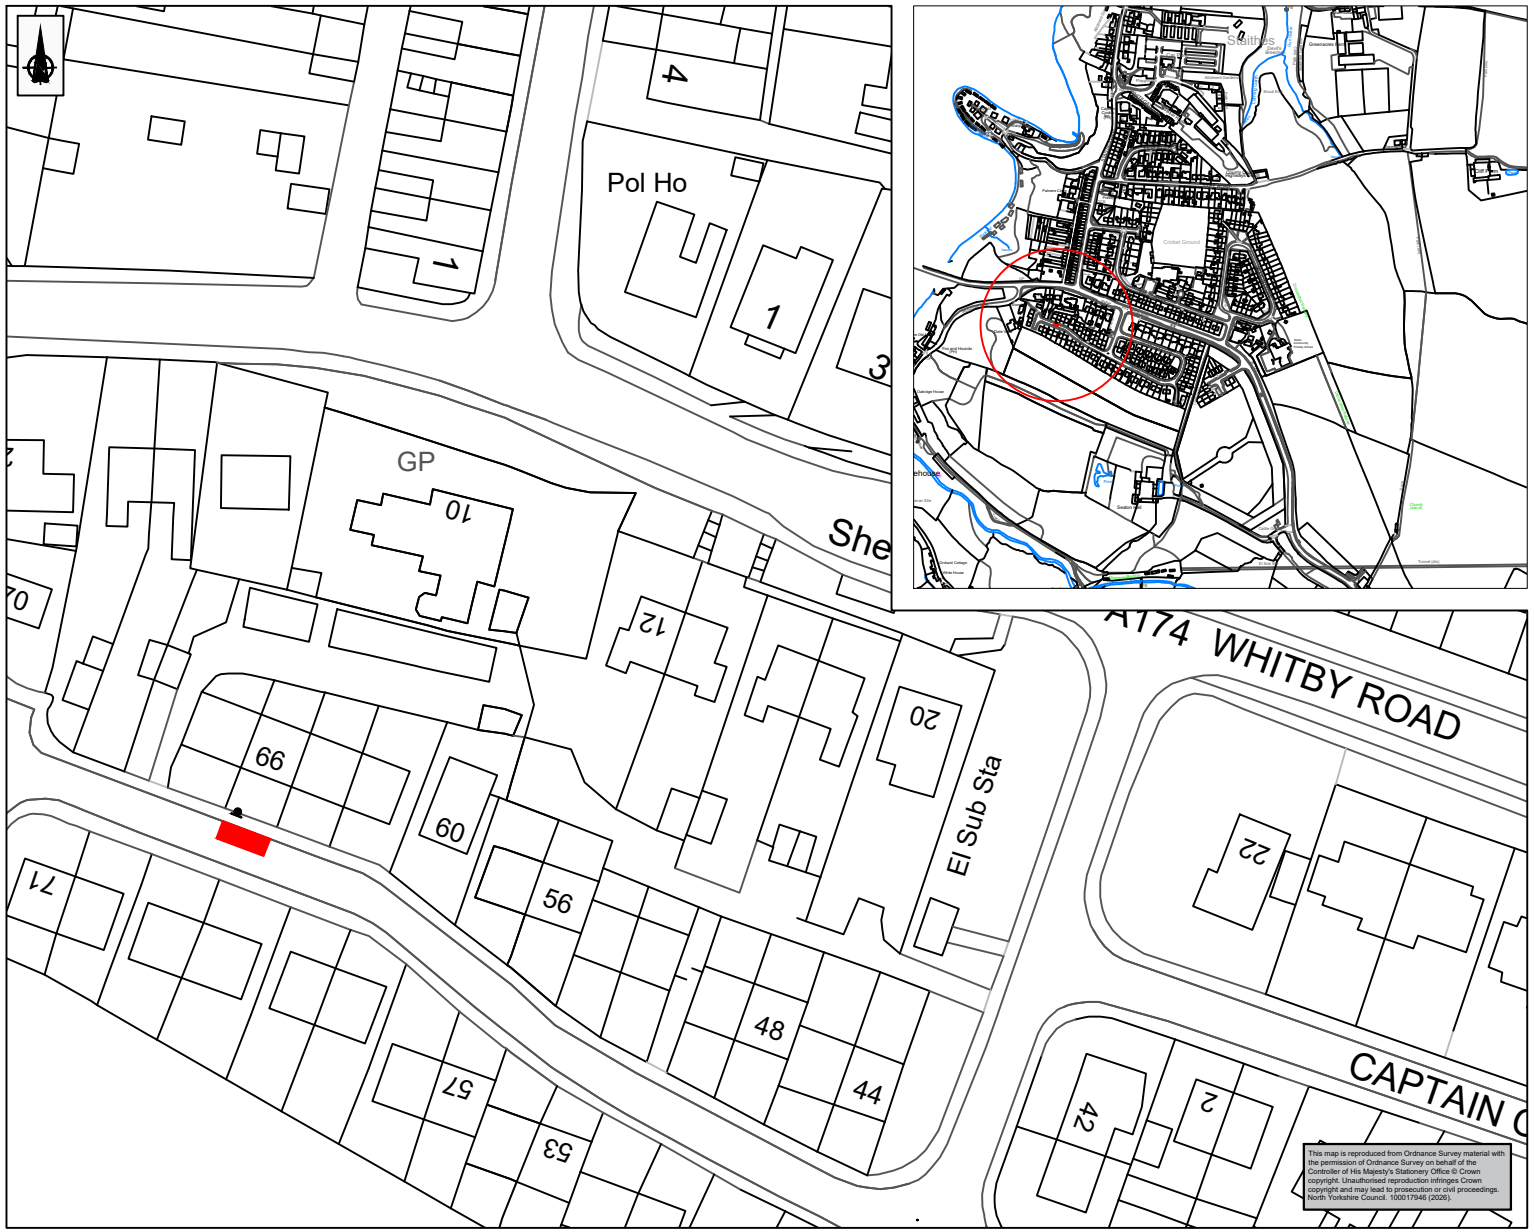


This map is reproduced from Ordnance Survey material with the permission of Ordnance Survey on behalf of the Controller of His Majesty's Stationery Office © Crown copyright. Unauthorised reproduction infringes Crown copyright and may lead to prosecution or civil proceedings. North Yorkshire Council. 100017946 (2026).

NOTES:

Proposed Disabled Parking Bay

Proposed sign

This drawing is produced from Ordnance Survey data and therefore may contain slight inaccuracies when compared with site measurements.

Rev.	Rev. Date	Purpose of revision	Drawn	Checked	Reviewed	Approved

NORTH YORKSHIRE COUNCIL

Area 3 Office
Discovery Way
Whitby
North Yorkshire
YO22 4PZ
Tel: 01609 780780

Project

Proposed Disabled Parking Bay

66 Captain Cooks Close
Staithes

Drawing title

Location Plan

Drawing status	for consultation
Scale	NTS — DO NOT SCALE
Drawn by	JH
Checked by	***
Drawing number	001
Rev	0

This drawing is not to be used in whole or in part other than for the intended purpose and project as defined on this drawing. Refer to the contract for full terms and conditions.