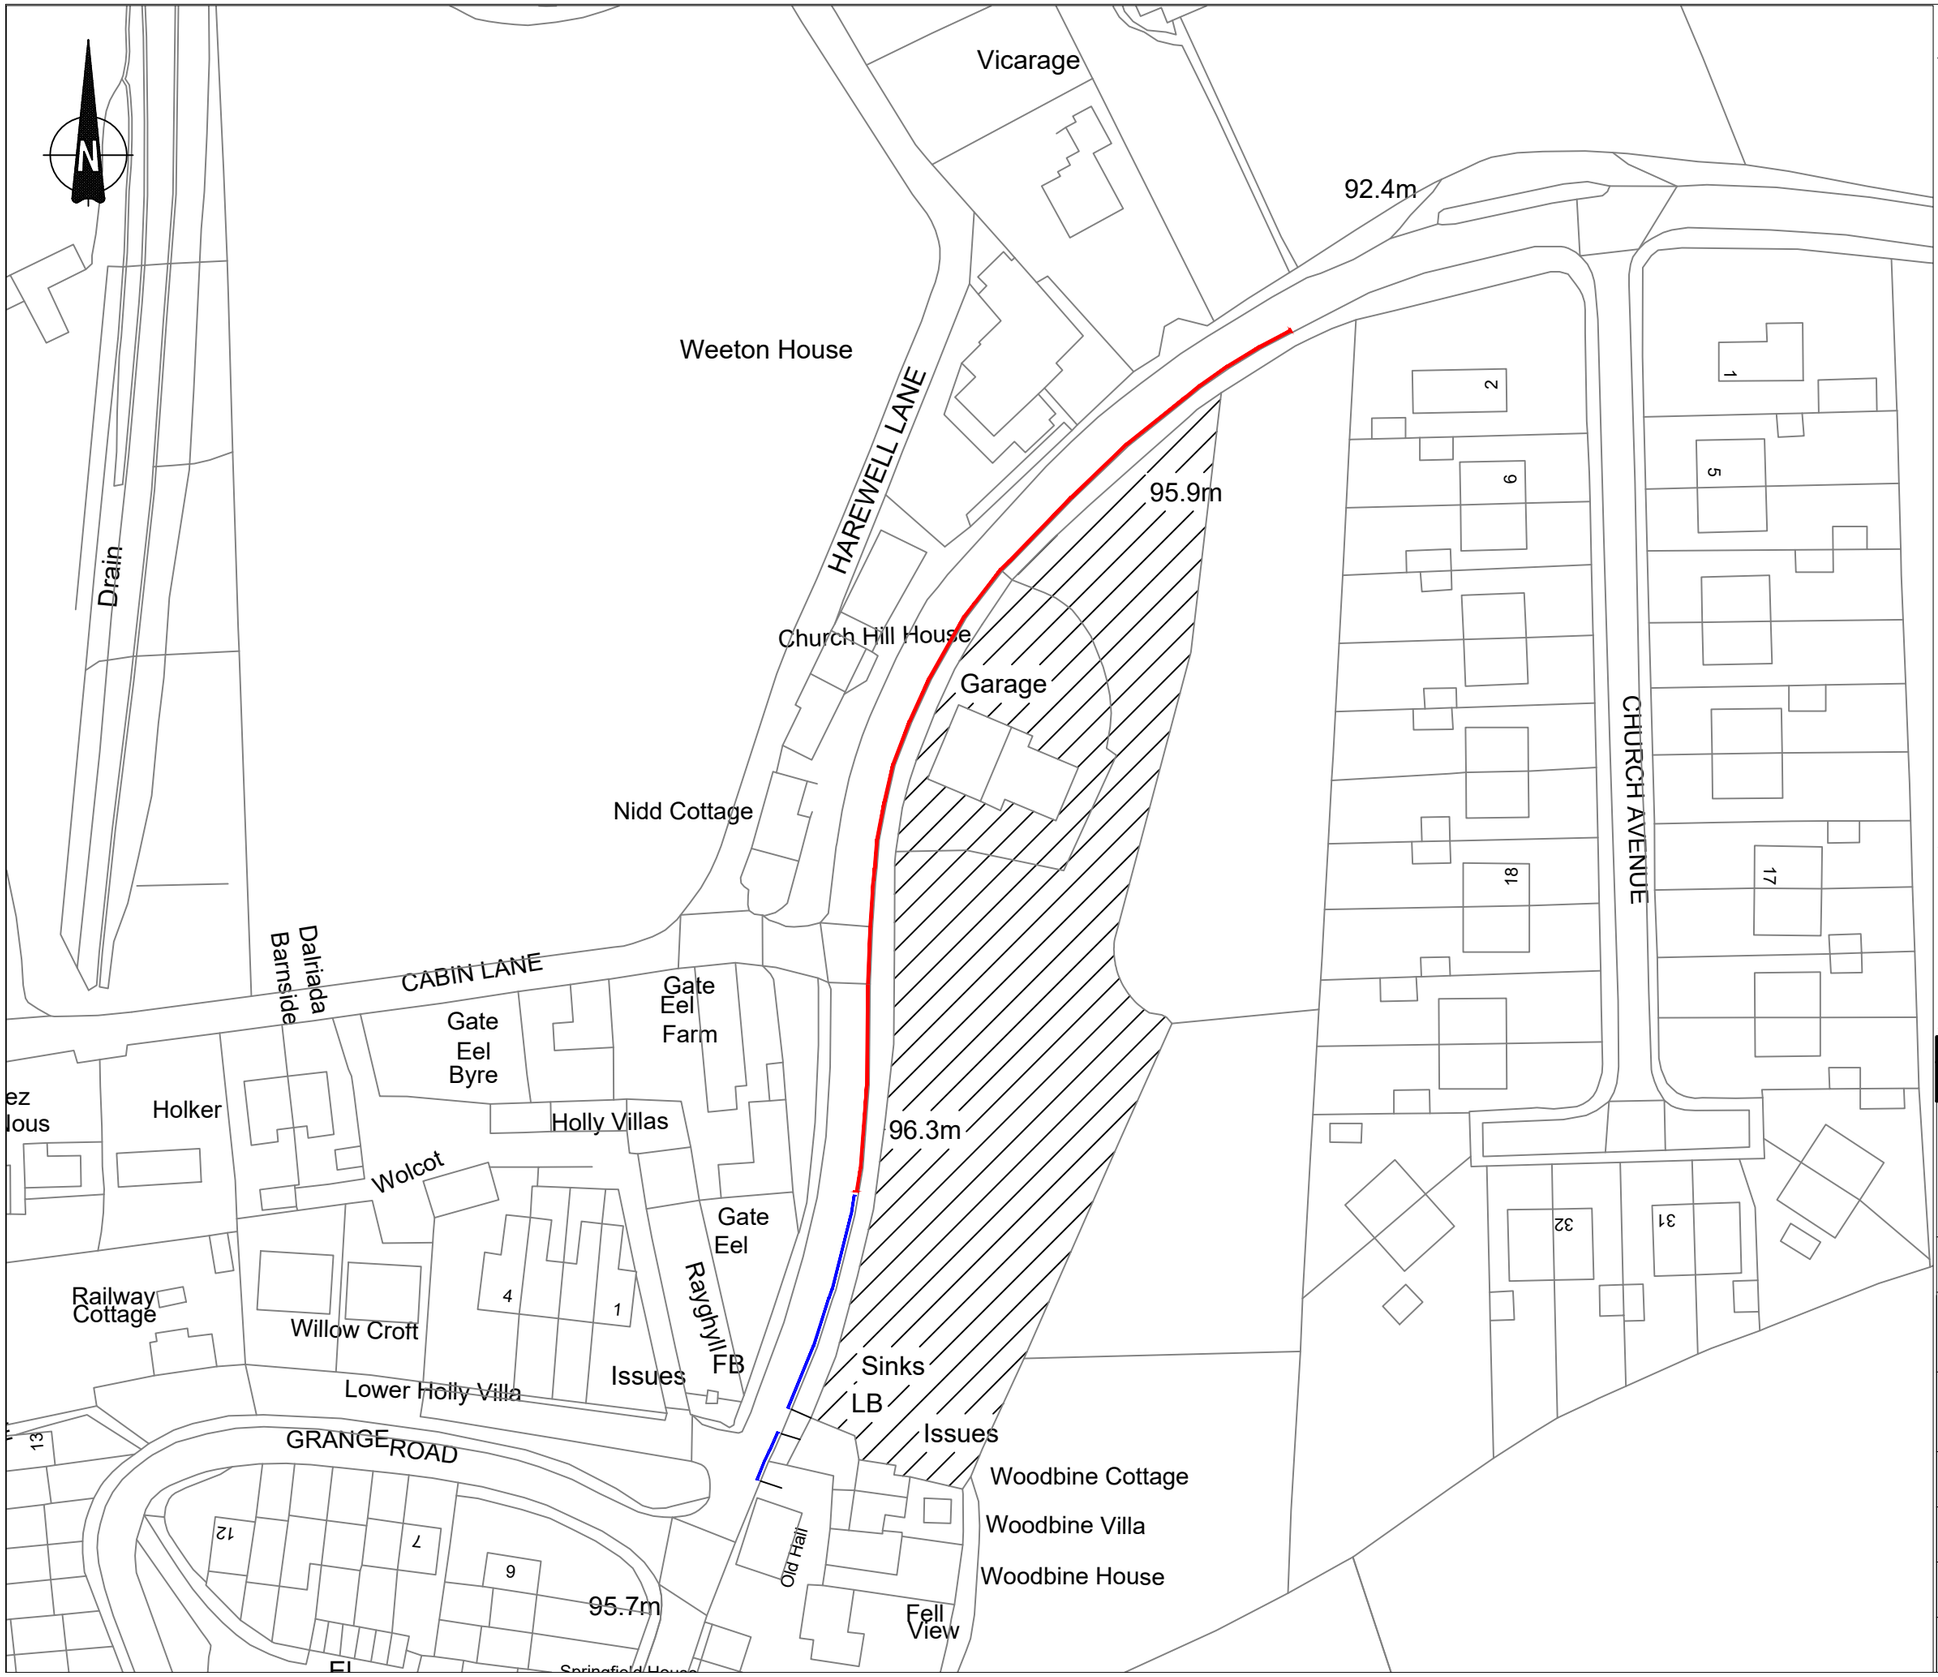


KEY

CURRENT WAITING RESTRICTION

PROPOSED EXTENSION TO CURRENT WAITING RESTRICTION

THIS MAP IS REPRODUCED FROM ORDNANCE SURVEY MATERIAL WITH THE PERMISSION OF ORDNANCE SURVEY ON BEHALF OF THE CONTROLLER OF HER MAJESTY'S STATIONERY OFFICE © CROWN COPYRIGHT. UNAUTHORISED REPRODUCTION INFRINGES CROWN COPYRIGHT AND MAY LEAD TO PROSECUTION OR CIVIL PROCEEDINGS. NORTH YORKSHIRE COUNCIL. 100017946.

Ver.	Details	Author & Date	Checked & Date	Approv'd & Date
**	*****	****	****	****

NORTH YORKSHIRE COUNCIL
Racecourse Lane, Northallerton, North Yorkshire, DL7 8AD
Tel: 0300 131 2131

Directorate
HIGHWAYS & TRANSPORTATION

Project Name
AREA 6 BOROUGHBRIDGE
WAITING RESTRICTION TRO

Drawing Title
CHURCH VIEW
DACRE

Purpose
WAITING RESTRICTION

Scale	Drawn	Checked	Approved
NTS	ZS	CB	CB
Original Size	**Date**	**Date**	**Date**
A3	27/2/26	27/2/26	27/2/26

Drawing Number: NYC-DR-A6-CHURCH_VIEW_DACRE-DYL-01
Version: 01