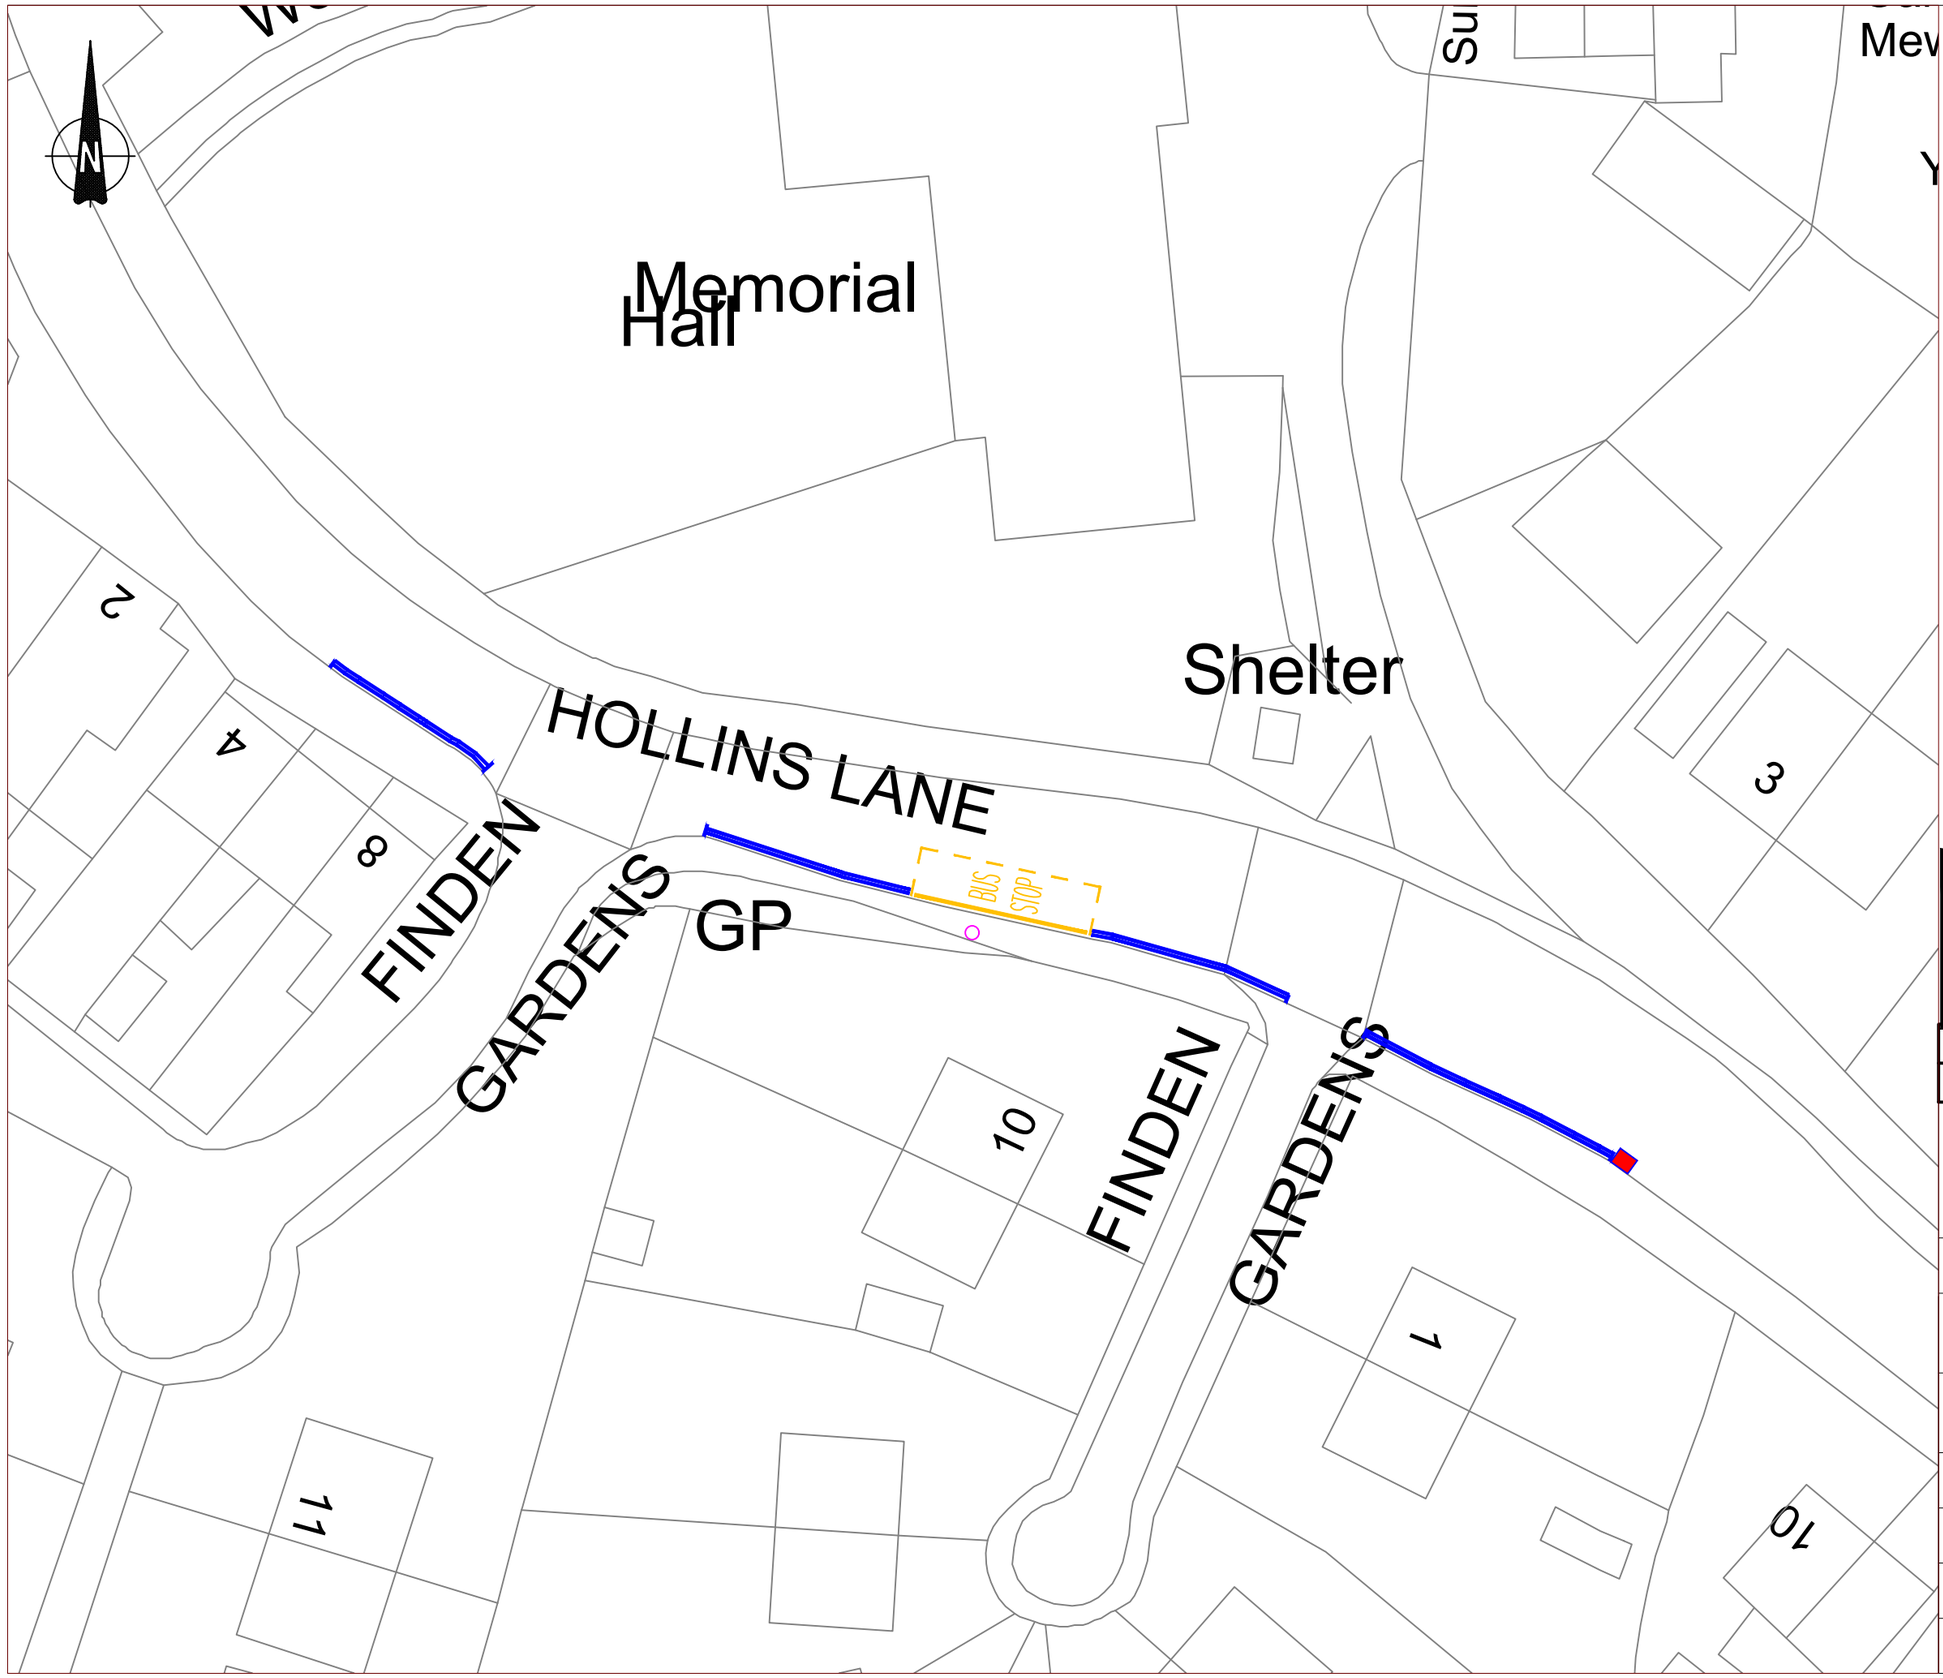


Key:

- Proposed waiting restriction markings
- Proposed waiting restriction terminal markings
- Existing post for bus stop
- Existing gully

THIS MAP IS REPRODUCED FROM ORDNANCE SURVEY MATERIAL WITH THE PERMISSION OF ORDNANCE SURVEY ON BEHALF OF THE CONTROLLER OF HER MAJESTY'S STATIONERY OFFICE © CROWN COPYRIGHT. UNAUTHORISED REPRODUCTION INFRINGES CROWN COPYRIGHT AND MAY LEAD TO PROSECUTION OR CIVIL PROCEEDINGS. NORTH YORKSHIRE COUNCIL. 100017946.

Ver.	Details	Author & Date	Checked & Date	Approv'd & Date
01	Finden Gardens TRO	ZS 23/1/26	CB 23/1/26	CB 23/1/26

NORTH YORKSHIRE COUNCIL
Racecourse Lane, Northallerton, North Yorkshire, DL7 8AD
Tel: 0300 131 2131

Directorate
HIGHWAYS & TRANSPORTATION

Project Name
AREA 6 BOROUGHBRIDGE
WAITING RESTRICTION TRO

Drawing Title
HOLLINS LANE
HAMPSTHWAITE

Purpose
WAITING RESTRICTION TRO

Scale	Drawn	Checked	Approved
NTS	ZS	CB	CB
Original Size	Date	Date	Date
A3	23/1/26	23/1/26	23/1/26

Drawing Number
NYC-DR-A6-FINDEN_GDNS-DYL-01

Version
0