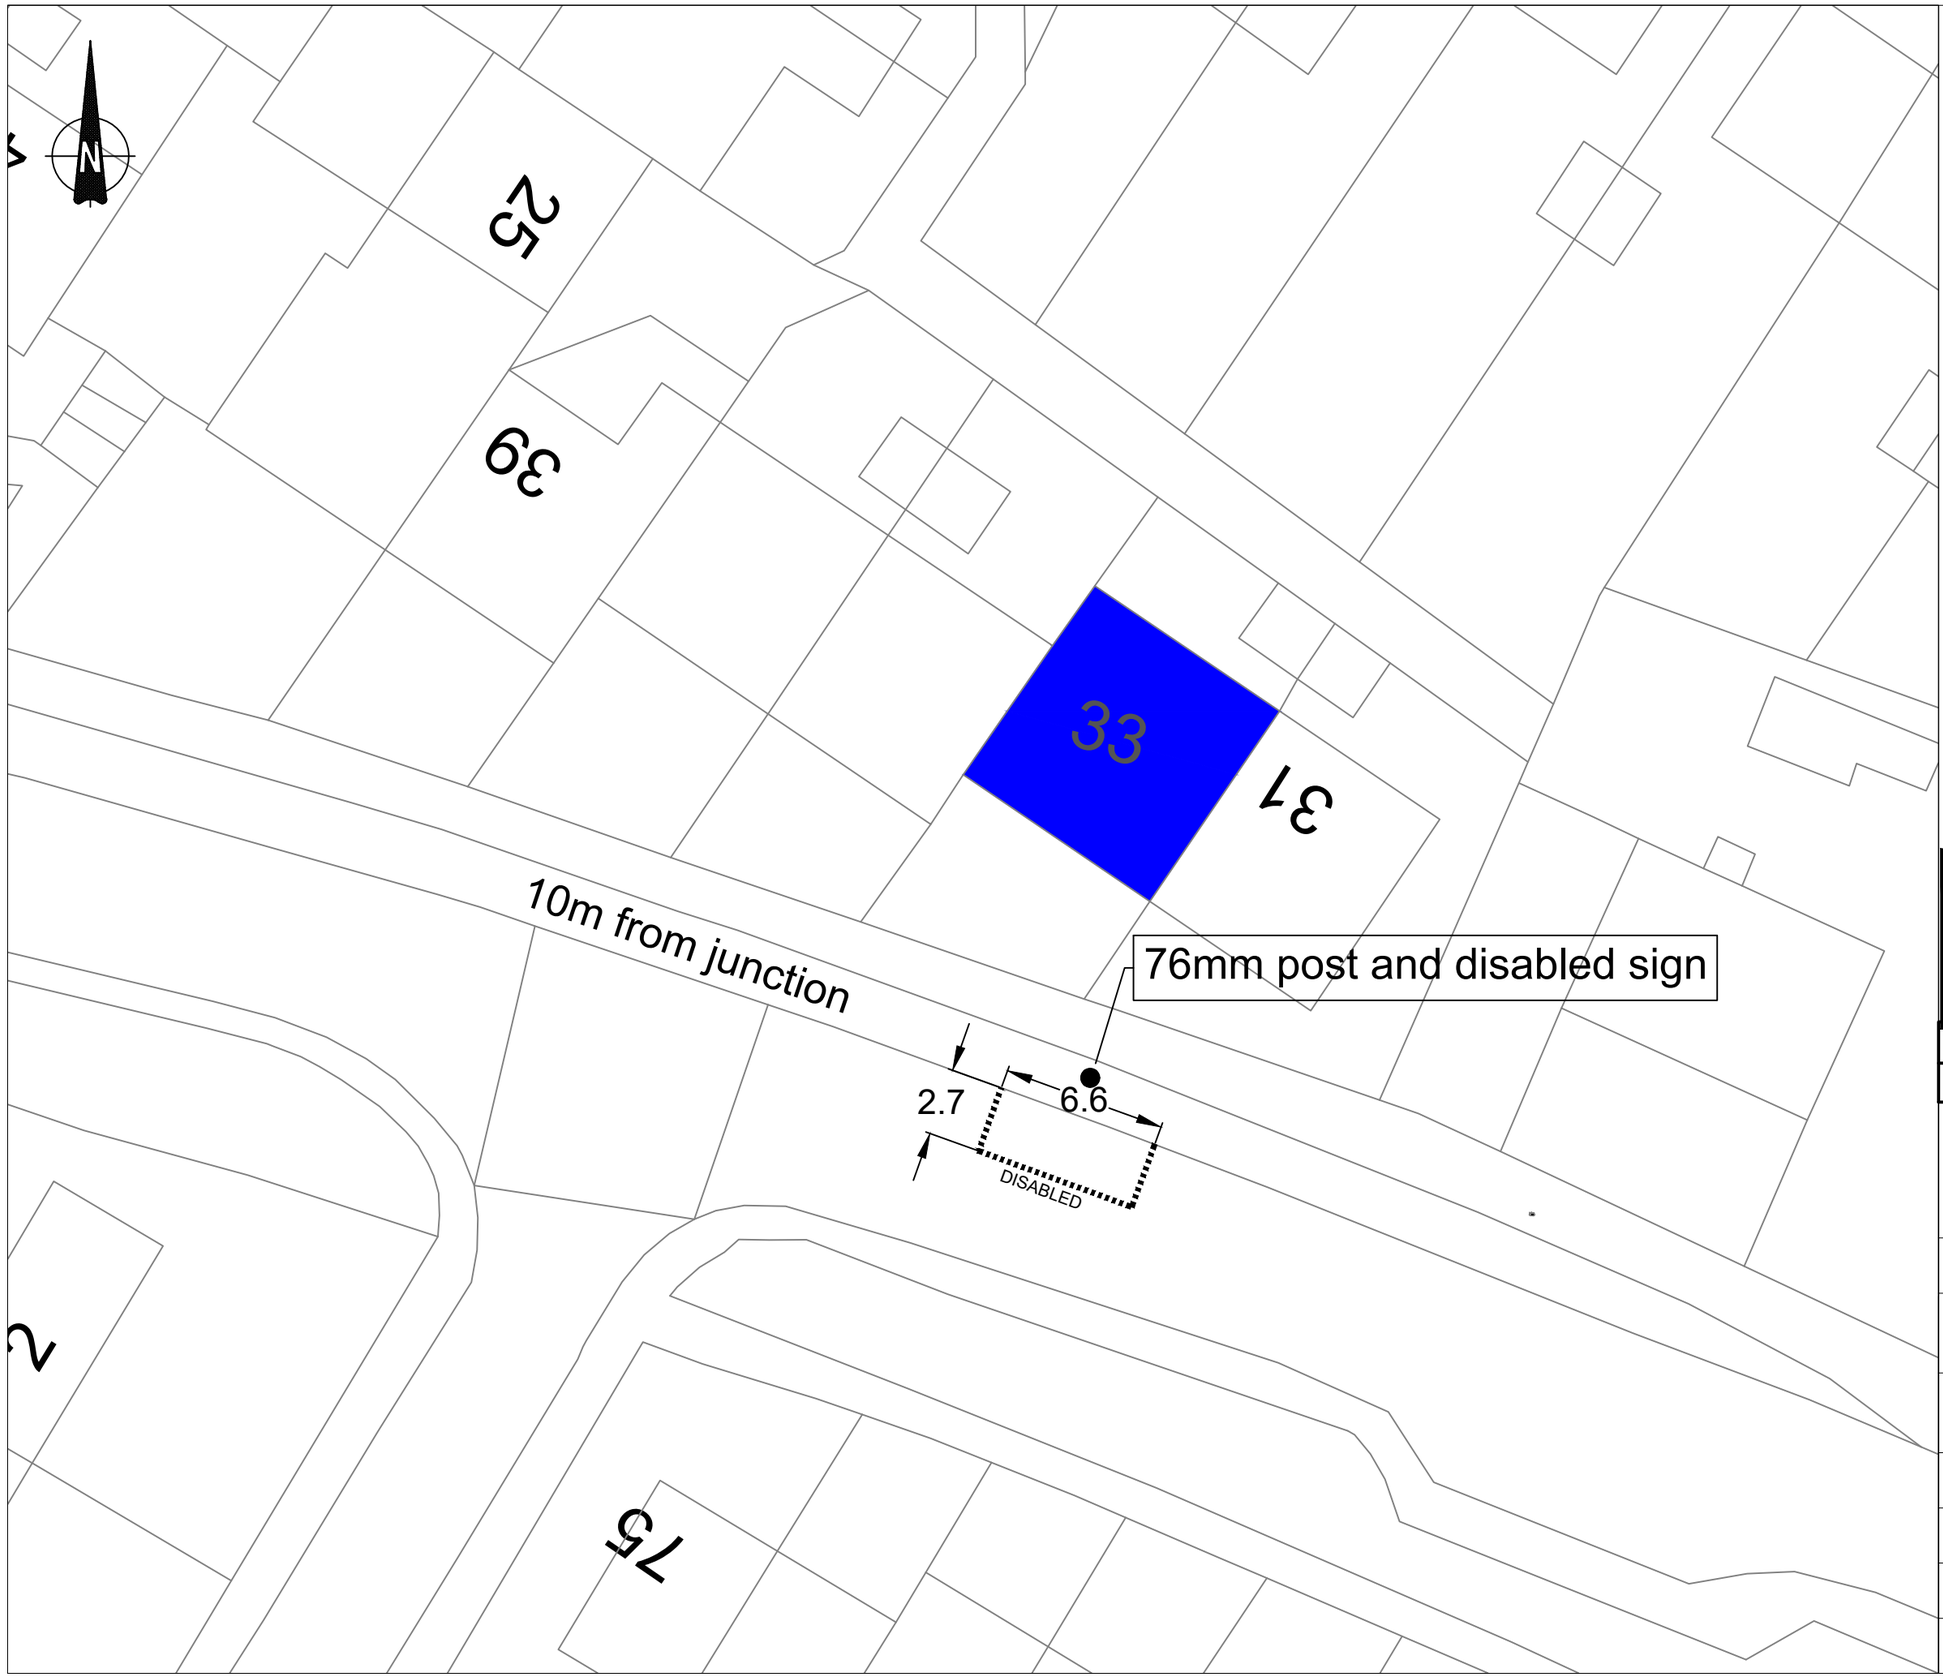


THIS MAP IS REPRODUCED FROM ORDNANCE SURVEY MATERIAL WITH THE PERMISSION OF ORDNANCE SURVEY ON BEHALF OF THE CONTROLLER OF HER MAJESTY'S STATIONERY OFFICE © CROWN COPYRIGHT. UNAUTHORISED REPRODUCTION INFRINGES CROWN COPYRIGHT AND MAY LEAD TO PROSECUTION OR CIVIL PROCEEDINGS. NORTH YORKSHIRE COUNCIL. 100017946.

Ver.	Details	Author & Date	Checked & Date	Approv'd & Date
01	Disabled Bay App 33 Valley Rd, Darley	ZS 9/12/25	10/12/25	10/12/25

NORTH YORKSHIRE COUNCIL
Racecourse Lane, Northallerton, North Yorkshire, DL7 8AD
Tel: 0300 131 2131

Directorate
HIGHWAYS & TRANSPORTATION

Project Name
Area 6
Boroughbridge

Drawing Title
Disabled Bay App - 33 Valley Rd, Darley
***

Purpose
Disabled Bay

Scale	Drawn	Checked	Approved
NTS	ZS	CB	CB
Original Size	**Date**	**Date**	**Date**
A3	09/12/25	10/12/25	10/12/25

Drawing Number	Version
NYC-DR-A6-DIS_BAY_33VALLEYRD-01	0