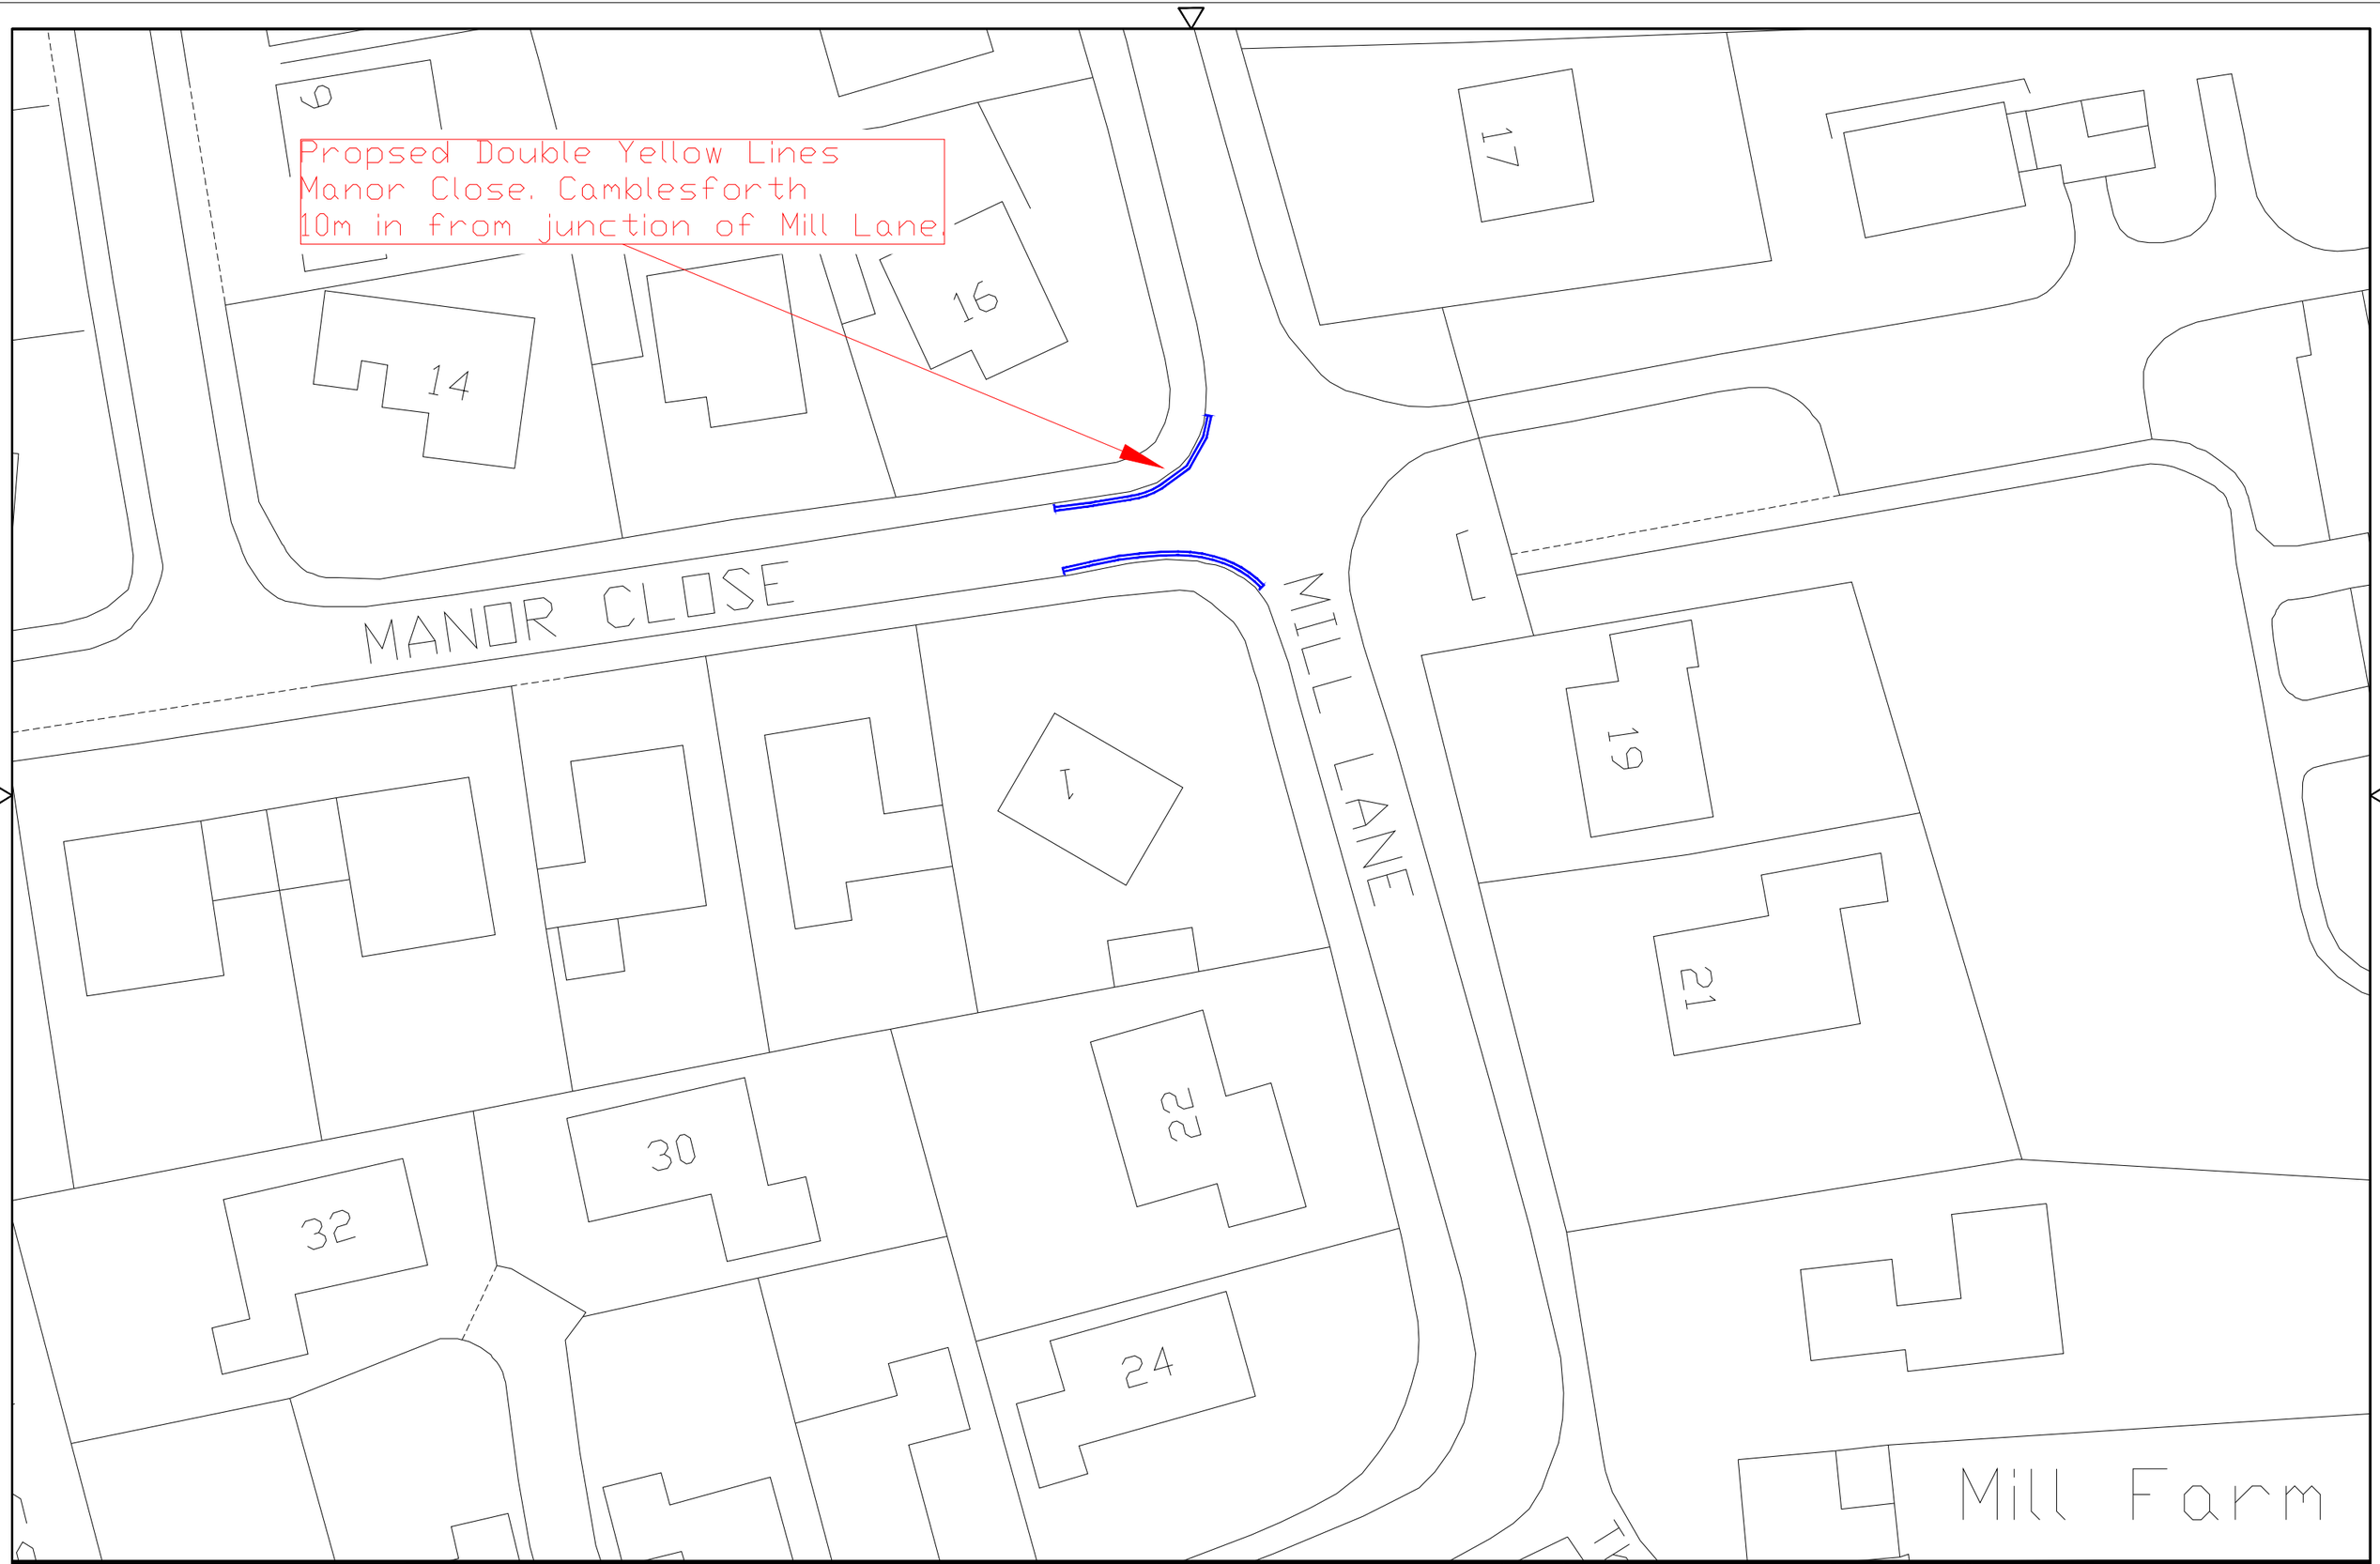


NORTH YORKSHIRE COUNCIL
Environment
Corporate Director: Karl Battersby

PROJECT:- Proposed Double Yellow Lines

DRG. TITLE:- Manor Close, Camblesforth

No.	AMENDMENTS	DATE

DRAWN:- L Fox

CHECKED:-

DATE:- May 2026

HNY AREA Area 7

SCALE:- NTS

DRAWING NO. MCC 1