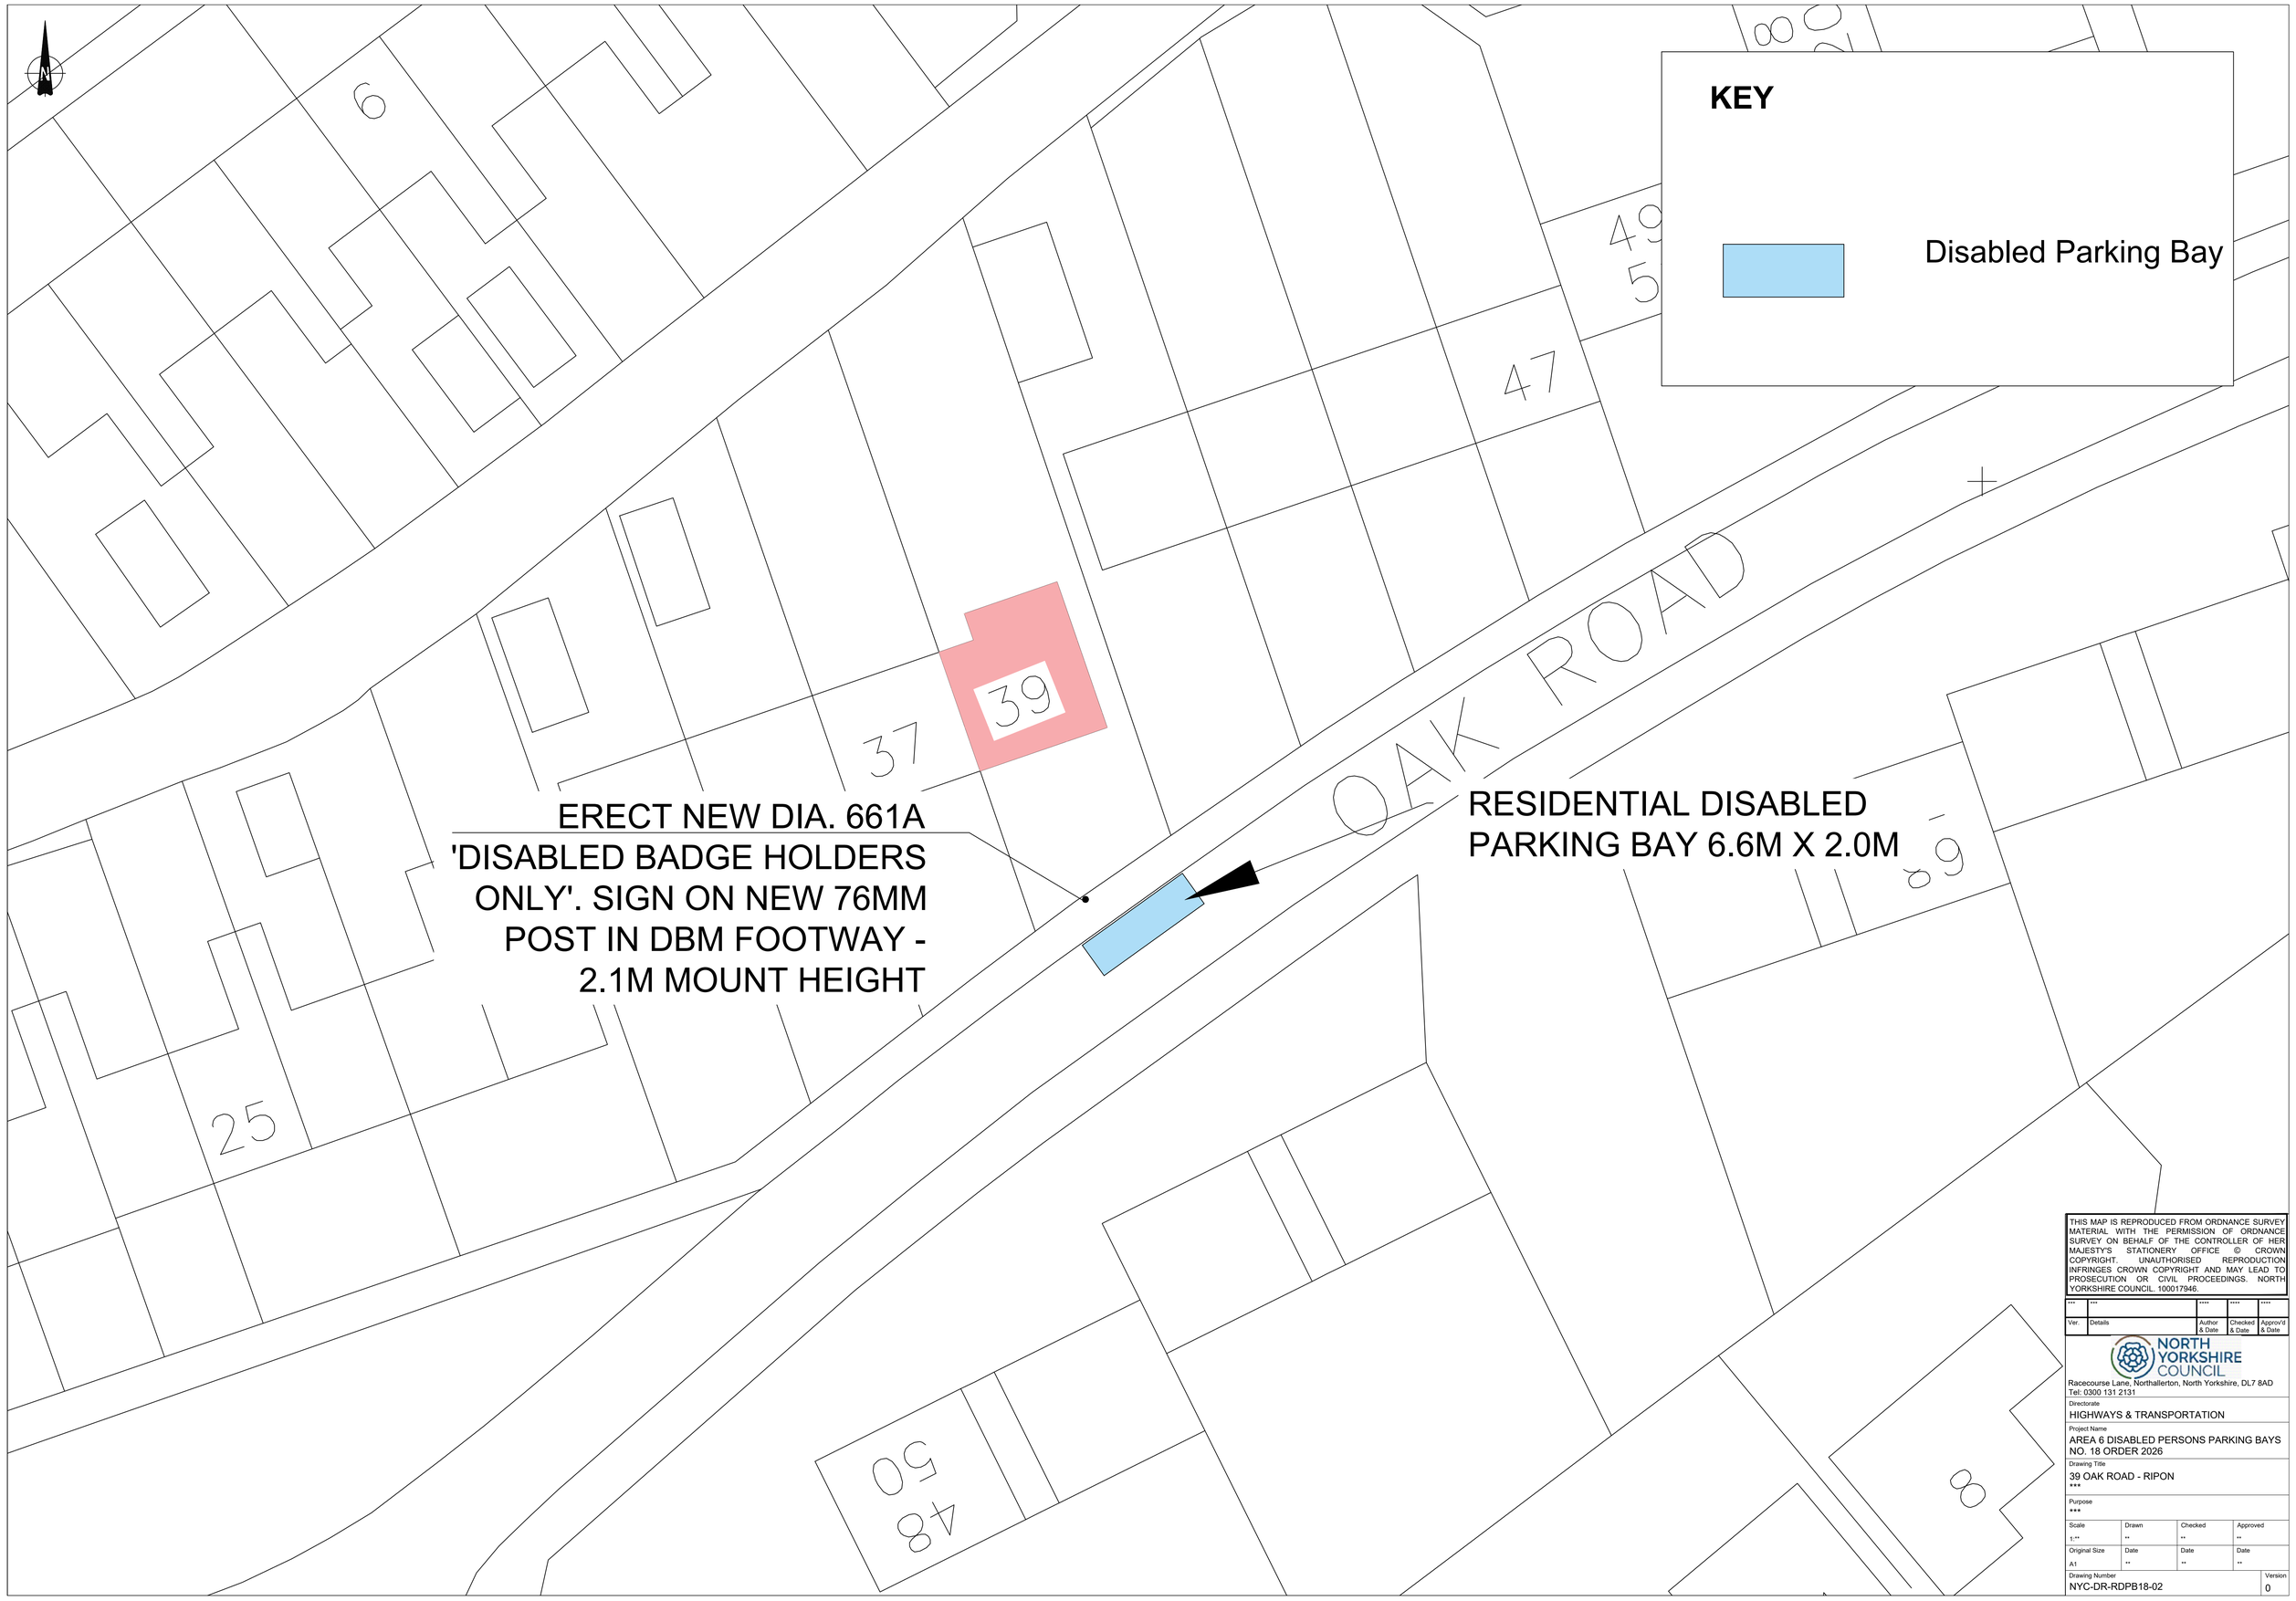


THIS MAP IS REPRODUCED FROM ORDNANCE SURVEY MATERIAL WITH THE PERMISSION OF ORDNANCE SURVEY ON BEHALF OF THE CONTROLLER OF HER MAJESTY'S STATIONERY OFFICE © CROWN COPYRIGHT. UNAUTHORISED REPRODUCTION INFRINGES CROWN COPYRIGHT AND MAY LEAD TO PROSECUTION OR CIVIL PROCEEDINGS. NORTH YORKSHIRE COUNCIL. 100017946.

Ver.	Details	Author & Date	Checked & Date	Approv'd & Date
***	***	****	****	****

NORTH YORKSHIRE COUNCIL
Racecourse Lane, Northallerton, North Yorkshire, DL7 8AD
Tel: 0300 131 2131

Directorate
HIGHWAYS & TRANSPORTATION

Project Name
AREA 6 DISABLED PERSONS PARKING BAYS NO. 18 ORDER 2026

Drawing Title
39 OAK ROAD - RIPON
***

Purpose
***

Scale	Drawn	Checked	Approved
1:**	**	**	**
Original Size	**Date**	**Date**	**Date**
A1	**	**	**

Drawing Number	Version
NYC-DR-RDPB18-02	0