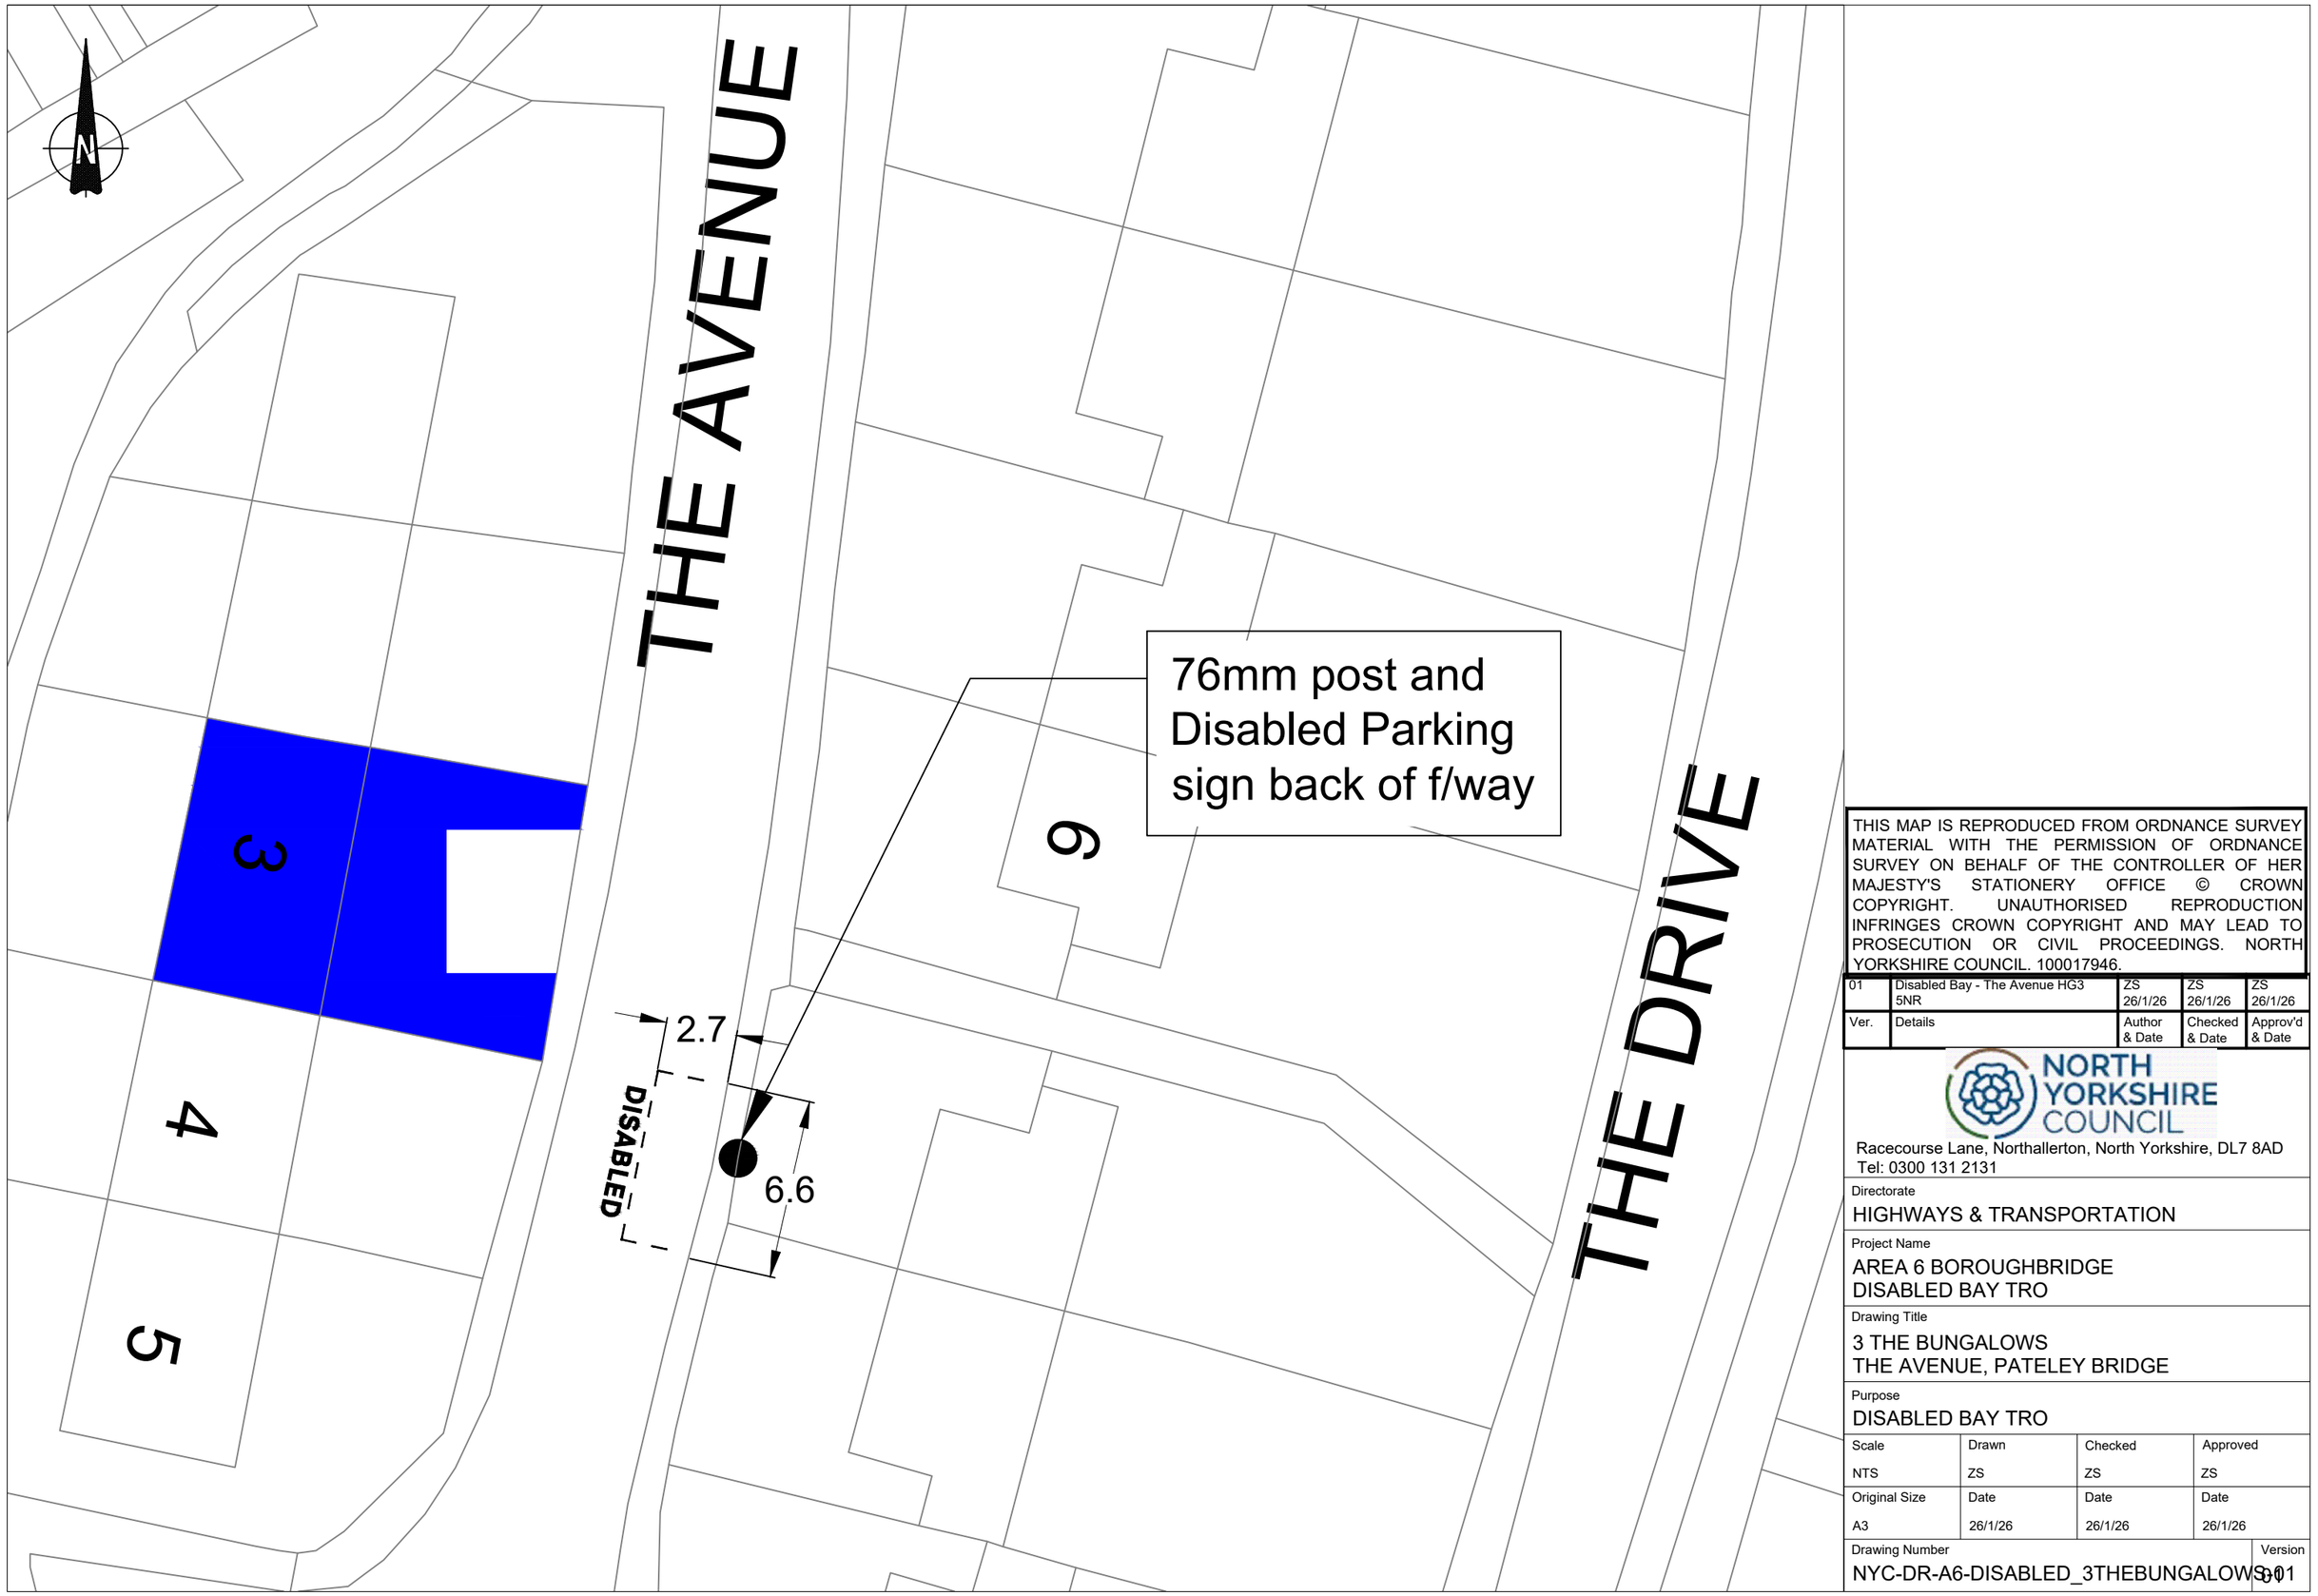


THIS MAP IS REPRODUCED FROM ORDNANCE SURVEY MATERIAL WITH THE PERMISSION OF ORDNANCE SURVEY ON BEHALF OF THE CONTROLLER OF HER MAJESTY'S STATIONERY OFFICE © CROWN COPYRIGHT. UNAUTHORISED REPRODUCTION INFRINGES CROWN COPYRIGHT AND MAY LEAD TO PROSECUTION OR CIVIL PROCEEDINGS. NORTH YORKSHIRE COUNCIL. 100017946.

Ver.	Details	Author & Date	Checked & Date	Approv'd & Date
01	Disabled Bay - The Avenue HG3 5NR	ZS 26/1/26	ZS 26/1/26	ZS 26/1/26

NORTH YORKSHIRE COUNCIL
Racecourse Lane, Northallerton, North Yorkshire, DL7 8AD
Tel: 0300 131 2131

Directorate
HIGHWAYS & TRANSPORTATION

Project Name
AREA 6 BOROUGHBRIDGE
DISABLED BAY TRO

Drawing Title
3 THE BUNGALOWS
THE AVENUE, PATELEY BRIDGE

Purpose
DISABLED BAY TRO

Scale	Drawn	Checked	Approved
NTS	ZS	ZS	ZS
Original Size	**Date**	**Date**	**Date**
A3	26/1/26	26/1/26	26/1/26

Drawing Number: NYC-DR-A6-DISABLED_3THEBUNGALOWS_01
Version: 01