
(C) Crown Copyright and Database Rights %%yyyy Ordnance Survey 100017946

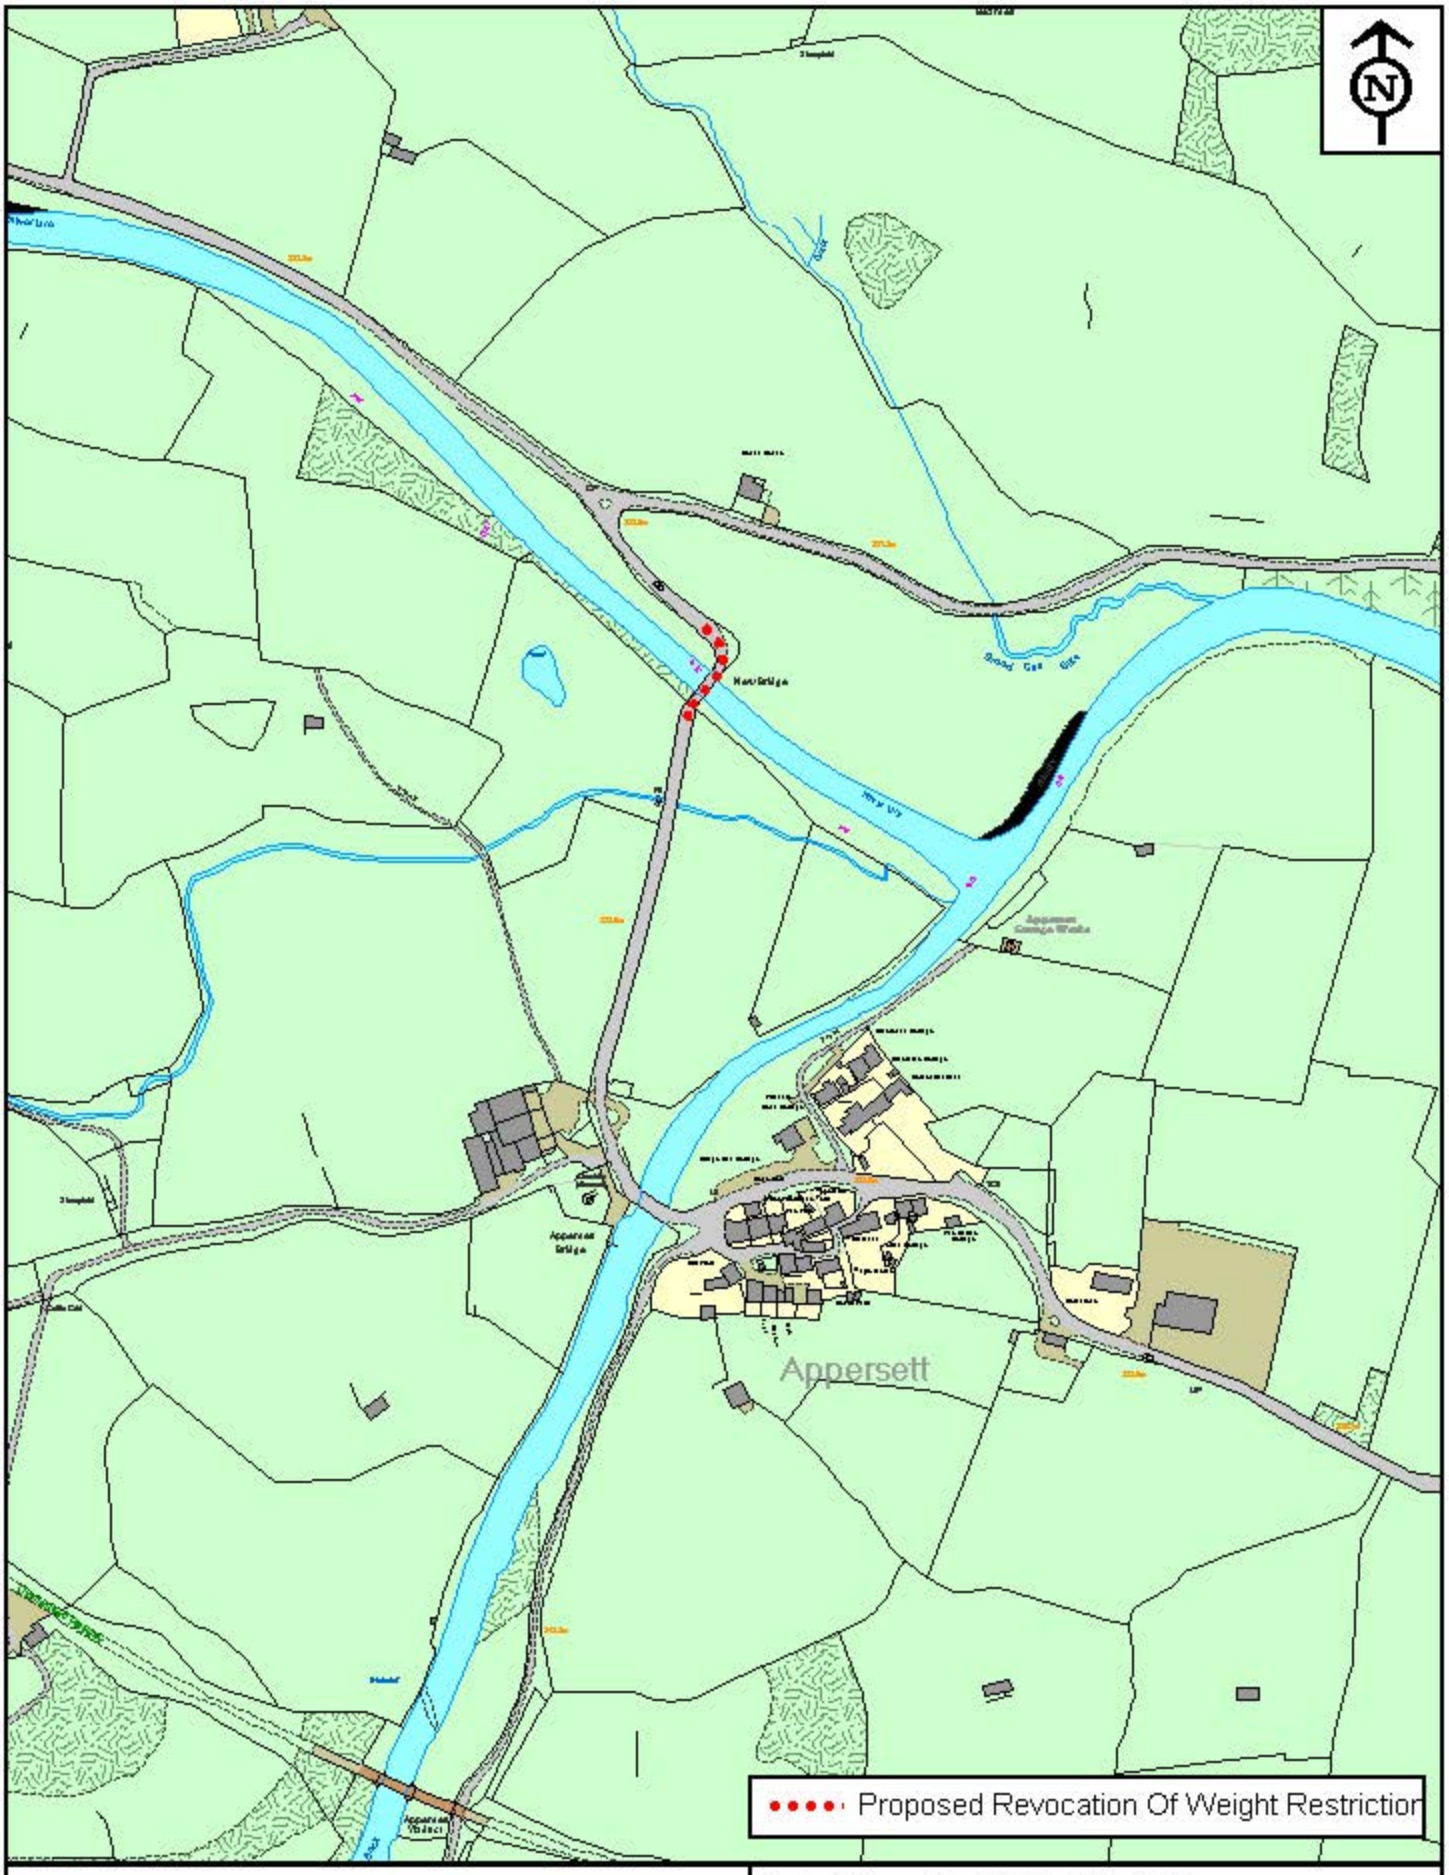

NORTH YORKSHIRE COUNCIL

Environment Department
Corporate Director: Karl Battersby
Assistant Director: Barrie Mason
Highways & Infrastructure

Project: Revocation Of Weight Restriction

Drawing Title: A684 - Appersett New Bridge

Area 1 Richmond	Drawn By: IB	Date: June 2026	Scale: NTS	Drawing No: A1.845 (b)