
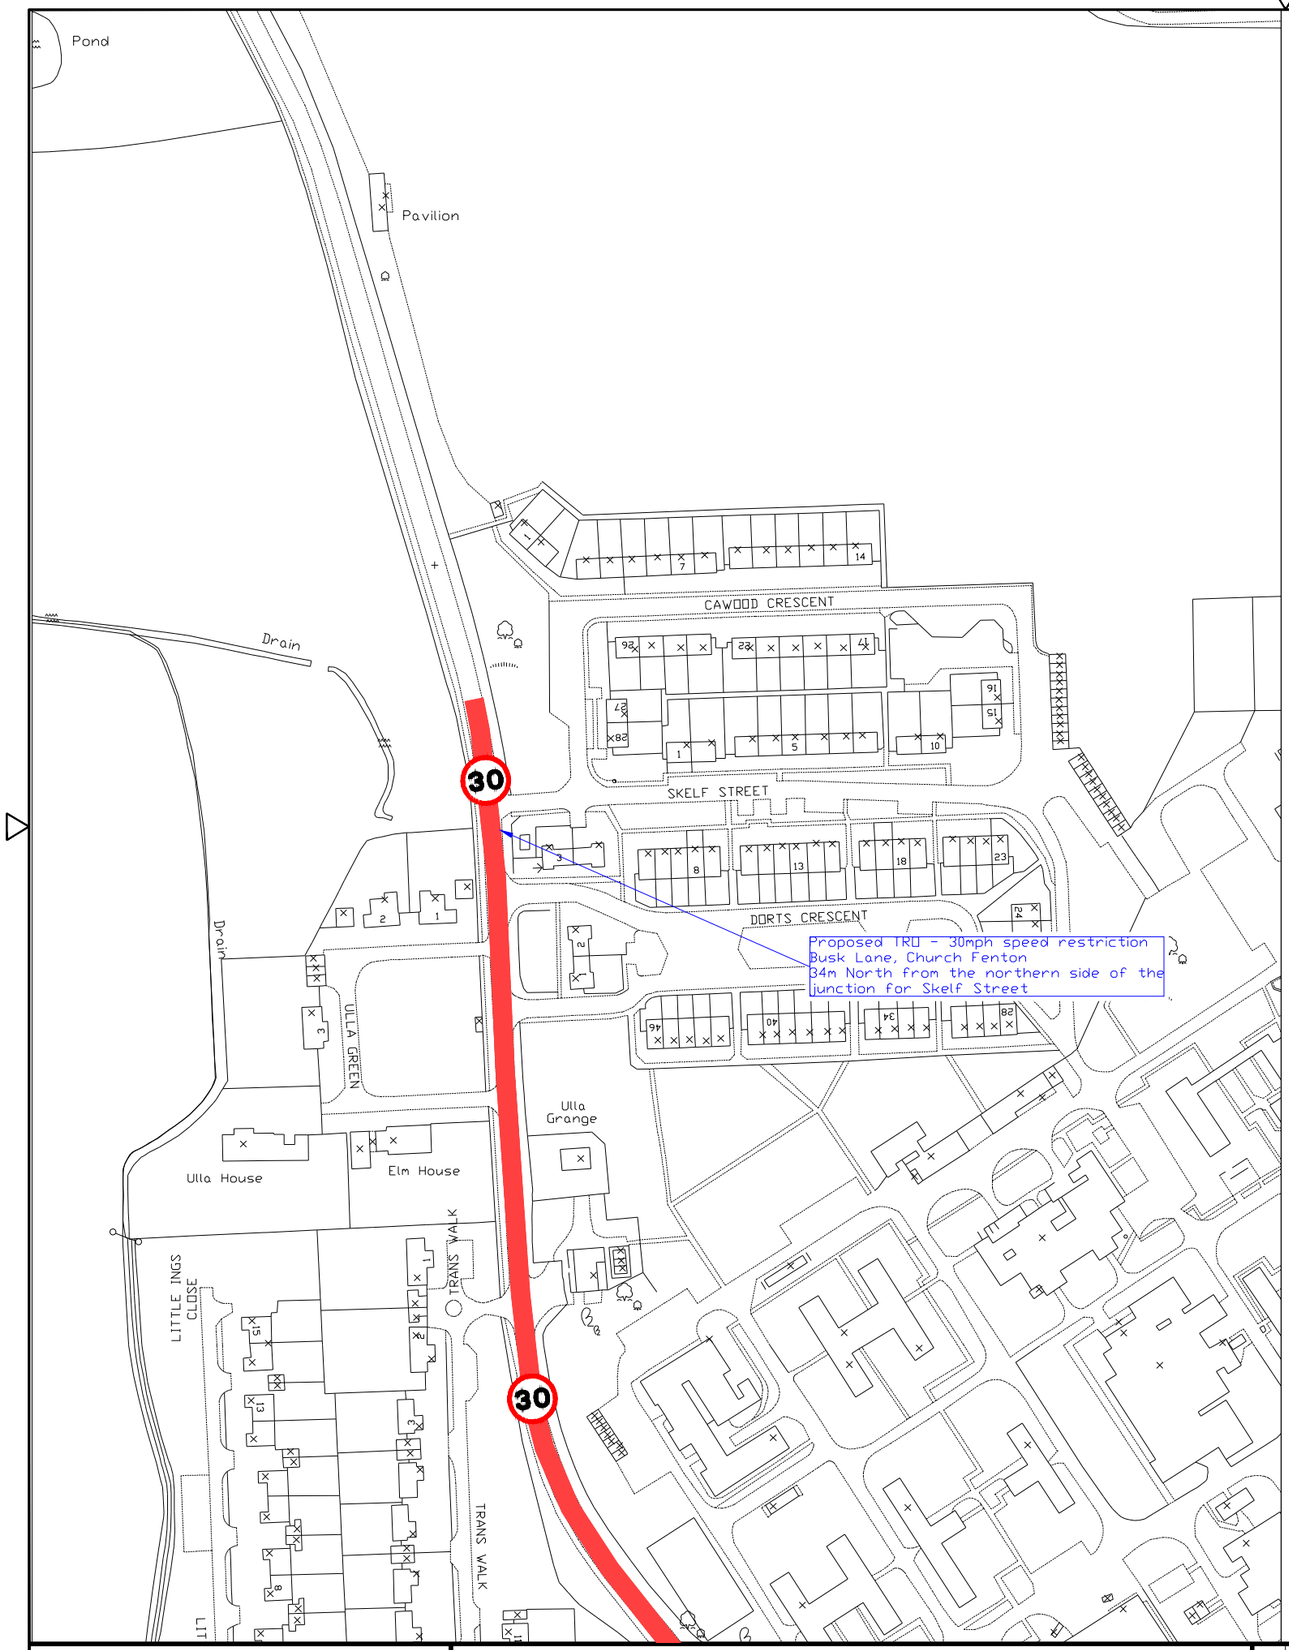


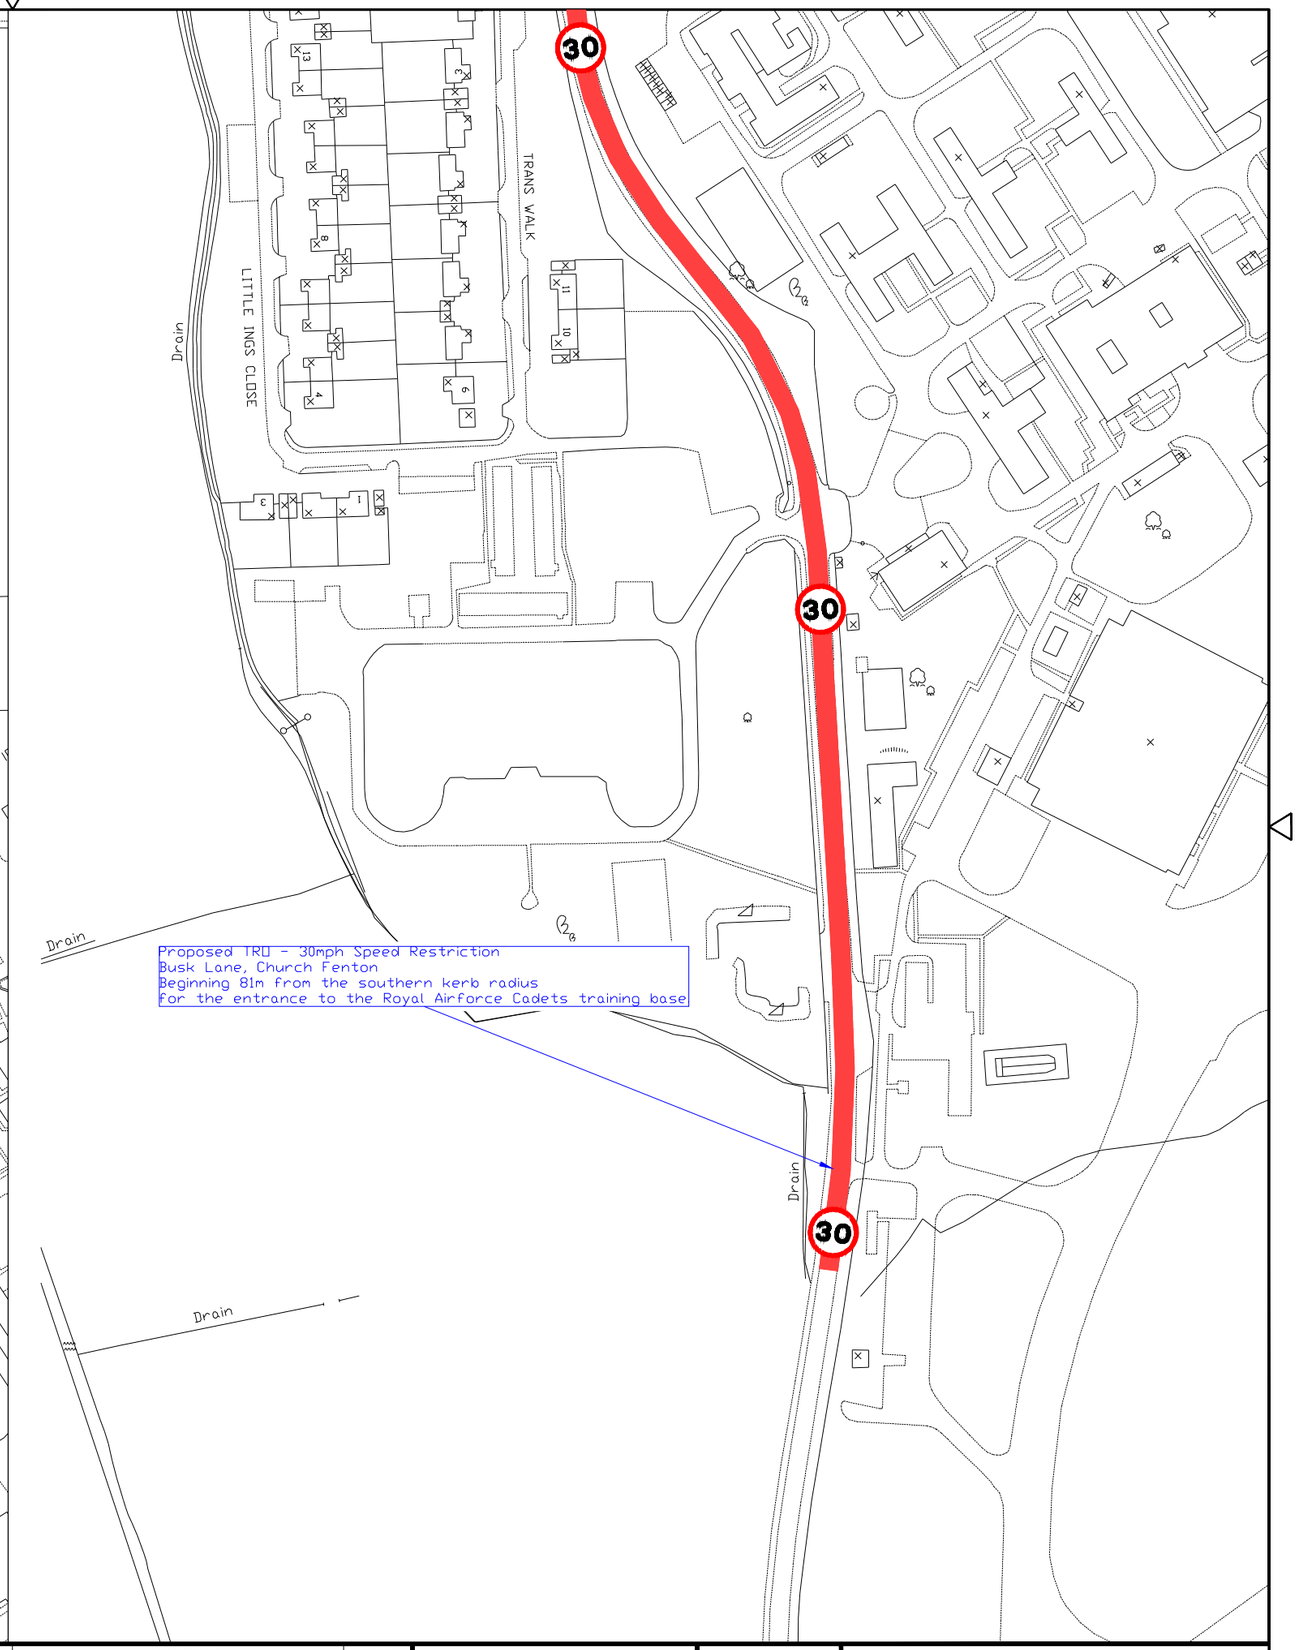

NORTH YORKSHIRE COUNCIL
Environment
Corporate Director: Karl Battersby

PROJECT:- Proposed TRO - 30mph Speed Restriction

DRG. TITLE:- Busk Lane, Church Fenton

No.	AMENDMENTS	DATE

DRAWN:- LF
CHECKED:-
DATE:- June 2026

HNY AREA
Area 7

SCALE:- NTS

DRAWING NO.
BLCF1