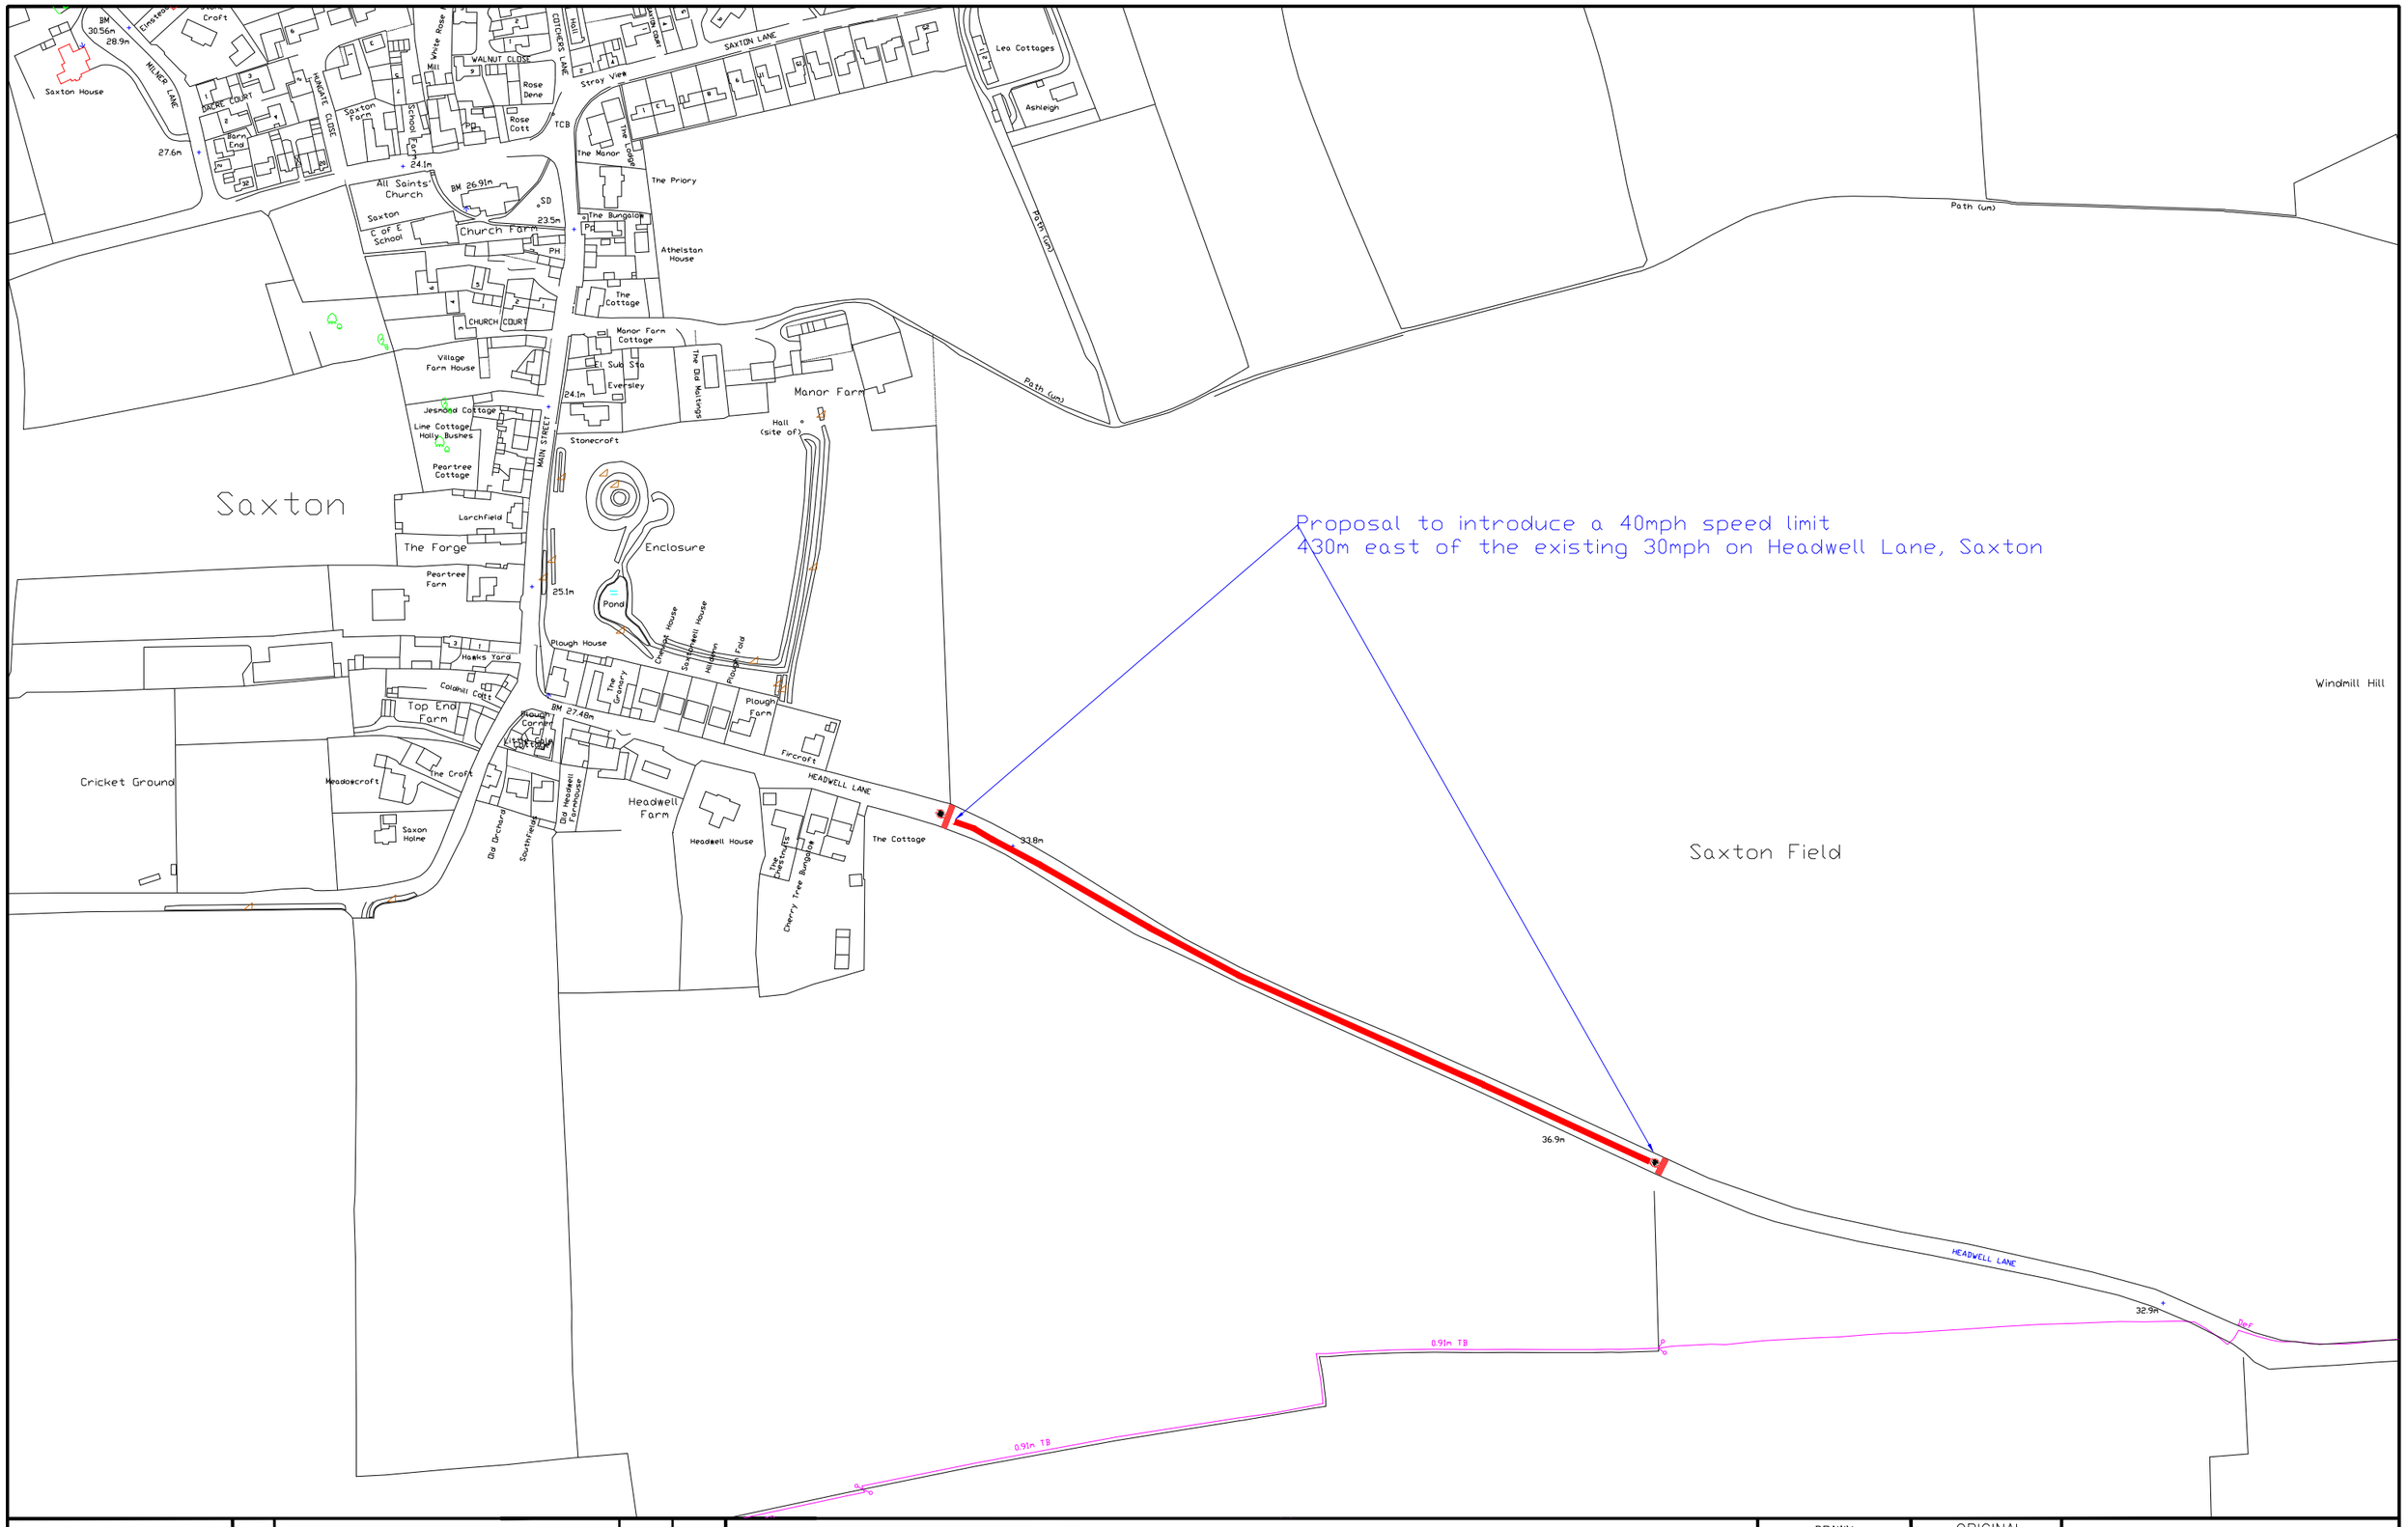


				PROJECT :–	PROJECT TITLE LINE 1 Proposed 40mph speed limit	DRAWN JCG	ORIGINAL DRAWING SIZE 297 x 421 (A3)
				DRG. TITLE :–	Headwell Lane, Saxton SHEET 1 OF 1	CHECKED	SCALE:– NTS
						APPROVED/AUTHORISED	DATE:– May 2026
	REV.	REVISION DETAILS	BY CHECKED	DATE APPROVED			CONTRACT DRAWING No DRAWING No :– / HLS2
							Computer Filename : computer filename