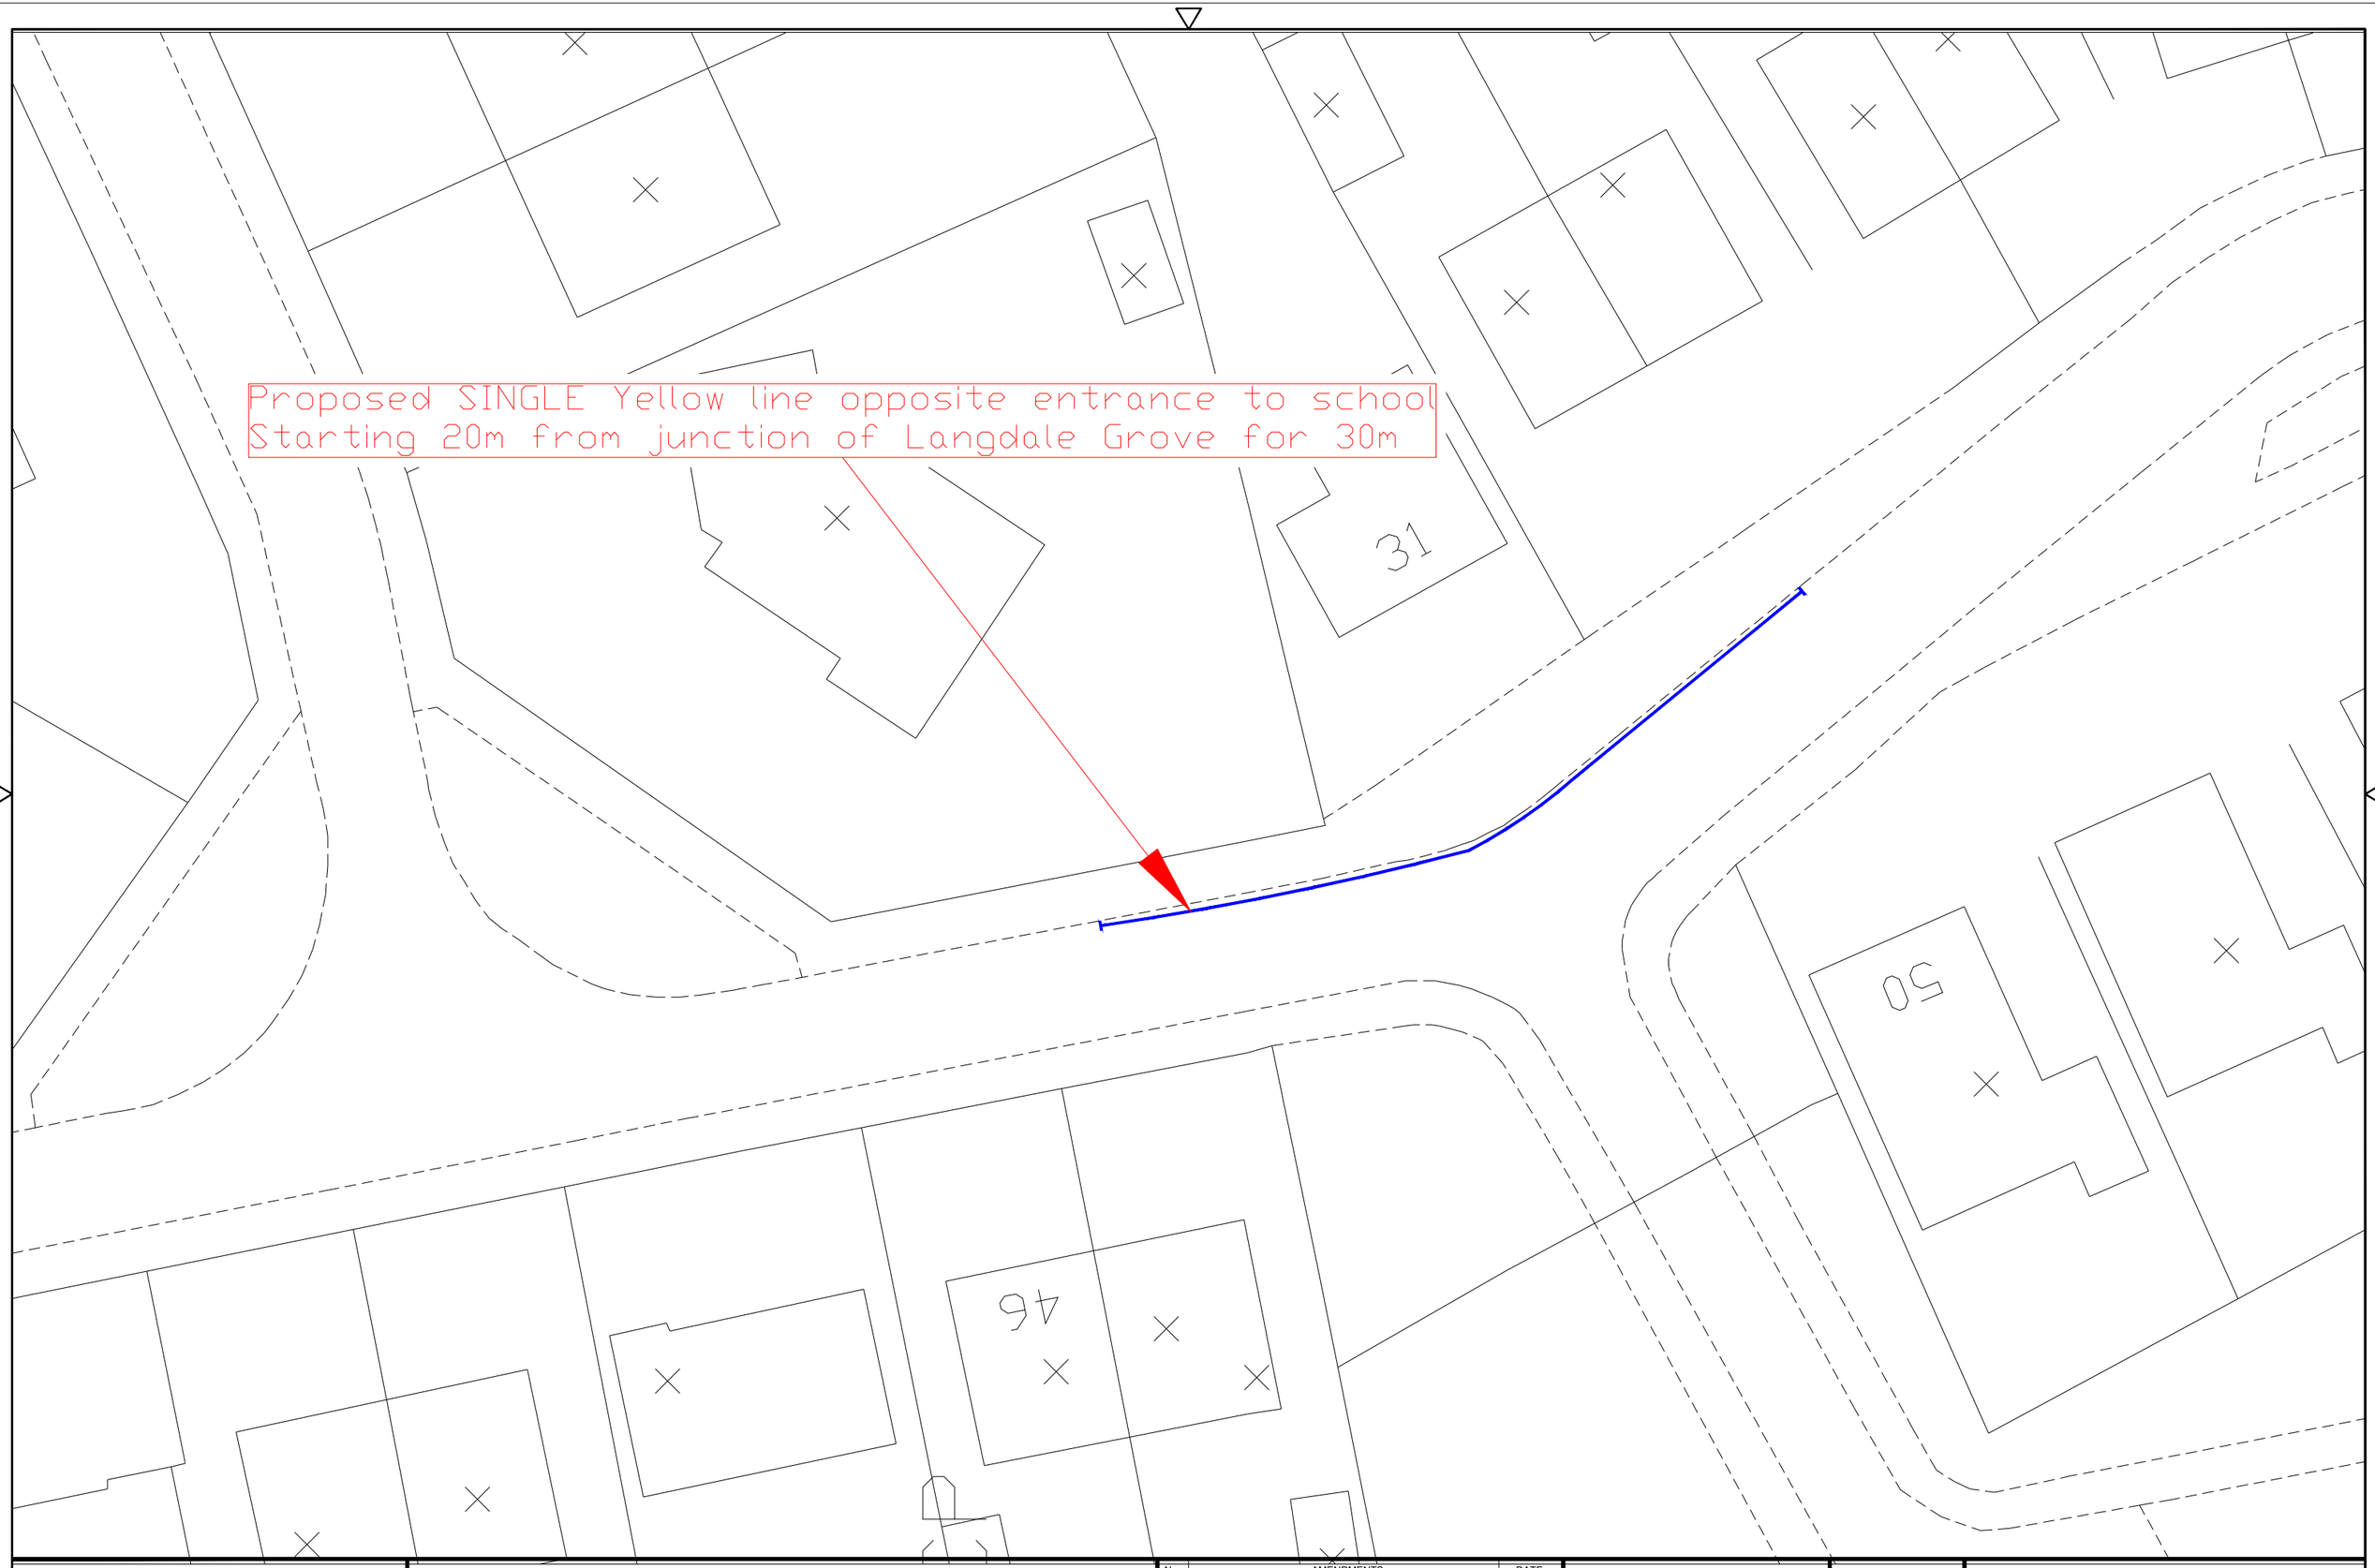


NORTH YORKSHIRE COUNCIL
Environment Corporate Director: Karl Battersby

PROJECT:- Proposed TRO - Single yellow line

DRG. TITLE:- Myrtle Aveue, Brayton

No.	AMENDMENTS	DATE

DRAWN:- L F

CHECKED:-

DATE:- June 2026

HNY AREA Area 7

SCALE:- NTS

DRAWING NO. MAB1